

For building regulation notes refer to drawing number 1262012 / 02.

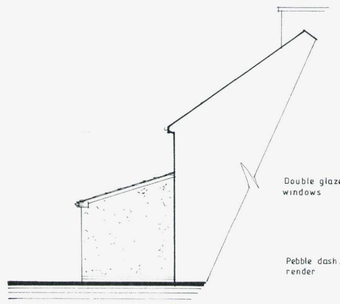


Proposed part side elevation. (south)

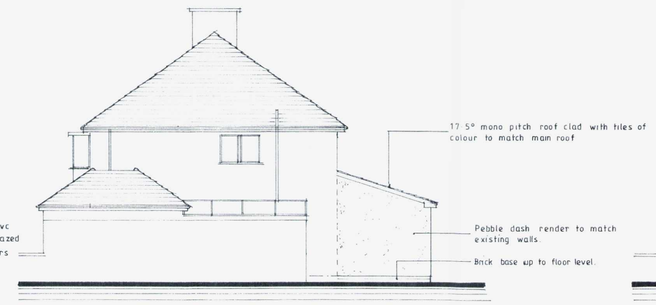

Proposed rear elevation (west)



Proposed side elevation (north)

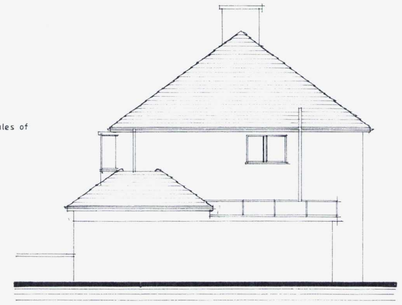


Existing side elevation (north)



Existing rear elevation (west)


Scale 1:100 0m 5m 10m

Scale 1:500 0 5m 10m

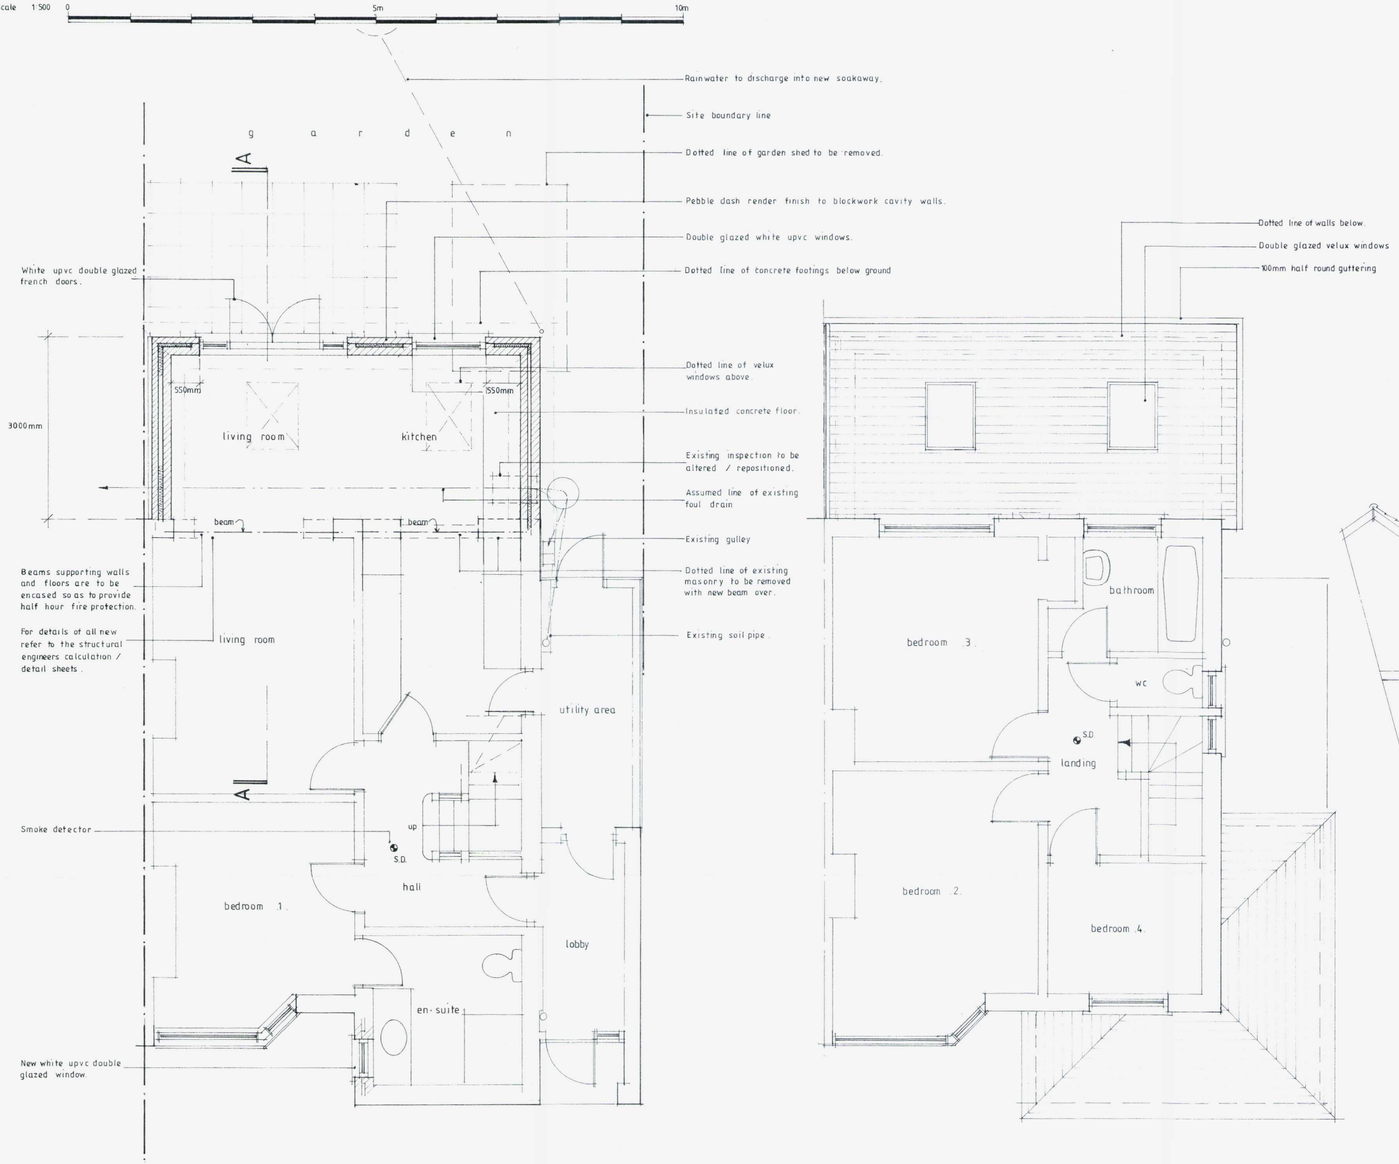


Proposed ground floor plan.


Proposed first floor plan (roof plan)

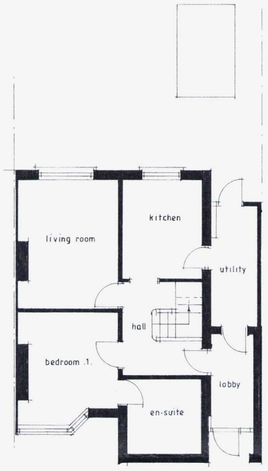

Existing ground floor plan.

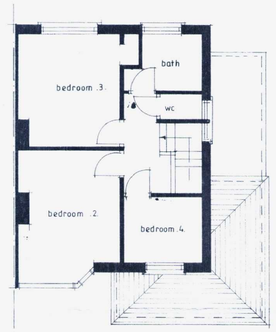

Existing first floor plan.

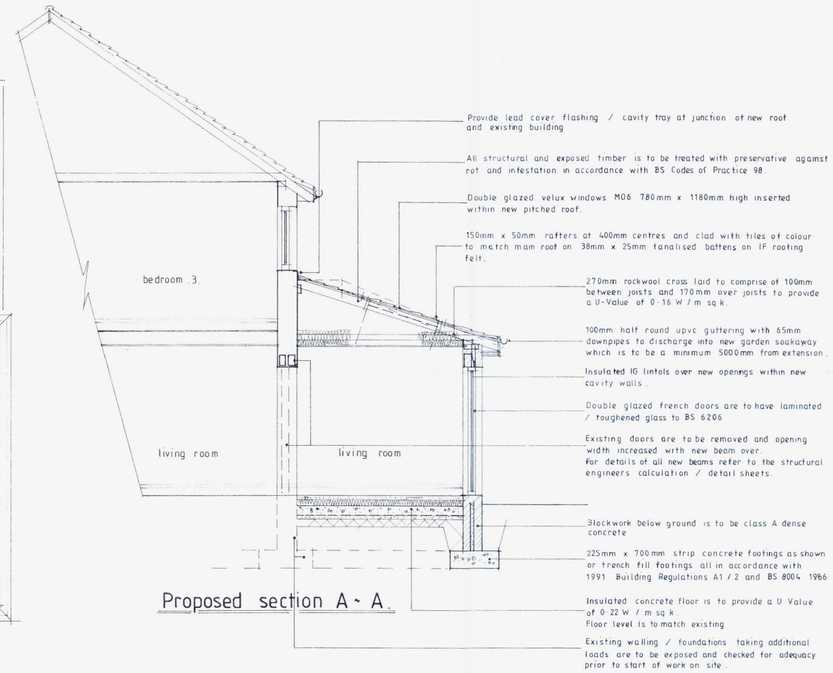

Proposed section A - A.

Notes:

All dimensions must be checked on site and not scaled from this drawing

ADUR & WORTHING PLANNING SERVICES
AN AWDM/1211/12
DATE VALID 01 OCT 2012

Date	Revisions

© copyright

SDR Designs
Architectural & Planning Consultants
14 Batemans Road.
Brighton
East Sussex
BN2 6RD
Tel: 0790 9966787
Email: sdr_designs@hotmail.com

Client
Mr & Mrs . P. Stanley

Job Title
Proposed pitched roof single storey rear extension.
23, Bushby Close.
Sompting
Lancing.
West Sussex.

Drawing Title
Existing / proposed floor plans and elevations.
Proposed section A - A.

Scale
1:50, 1:100 at A1.

Date
September 2012.

Drawn
SW.

Drg. No.
1262012 / 01.

Rev.