Lyn Hewett B(Hons)Dip(Hons)RIBA
CHARTERED ARCHITECT
21 Lovedon Drive : Tye Bay : Portsmouth : West Sussex : PO10 8HL

Copyright: Lyn J Hewett R.I.B.A. Chartered Architect

Drawing Title:
ELEVATIONS SHEET 1

Project:
50 THE GREEN
SOUTHWICK

Client: Mr L BARLIMAZOR

Dwg No: 1540LP-01 Rev D


Scale: 1:100 @ A3 Drn By: PH Date: Feb'18

ADUR & WORTHING
PLANNING SERVICES
PLAN AMDM 1 17/12
DATE Rec: 6/3/18
AMENDED
AVOID

FRONT (West) ELEVATION



SIDE (South) ELEVATION

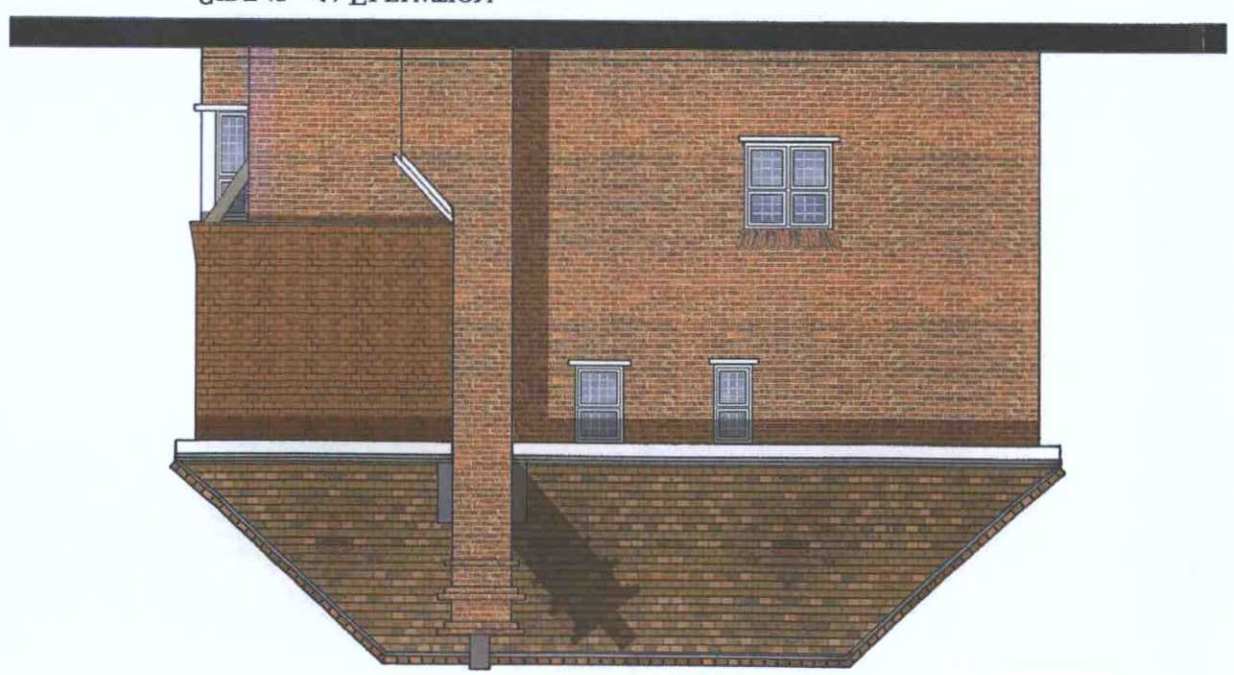

SCALE

