

REAR (East) ELEVATION

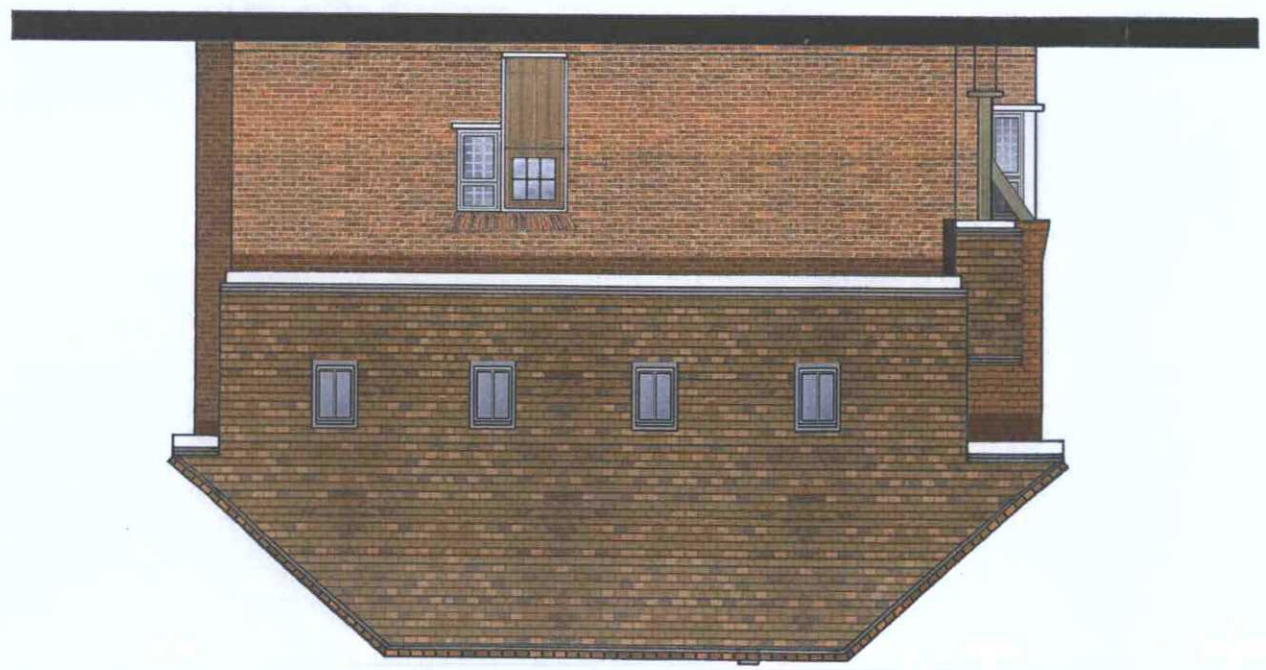

SIDE (North) ELEVATION

Copyright: Paul L Hewett R.I.B.A. Chartered Architect

Drawing Title: ELEVATIONS SHEET 2

Project: 56 THE GREEN SOUTHWICK

Client: MR L BALTHAZOR

Dwg No: 1540/PL.08 Rev C

Scale: 1:100 @ A3 Drn By: PJH Date: Feb '18

Paul Hewett R.I.B.A.
CHARTERED ARCHITECT
Paul Hewett BA(Hons)Dipl(Arch)(Hons)R.I.B.A.
51 Arcadia Drive : The Hall : Angmering : West Sussex : BN16 4HL

ADUR & WORTHING
PLANNING SERVICES
PLAN AWDM 1727/12
DATE Dec: 4/3/19
~~VALID~~

AMENDED

SCALE

0 1m 2m 5m 10m