
Scale

0 1 2 3 4 5 6 7 8 9 10 Metres



Proposed East Elevation

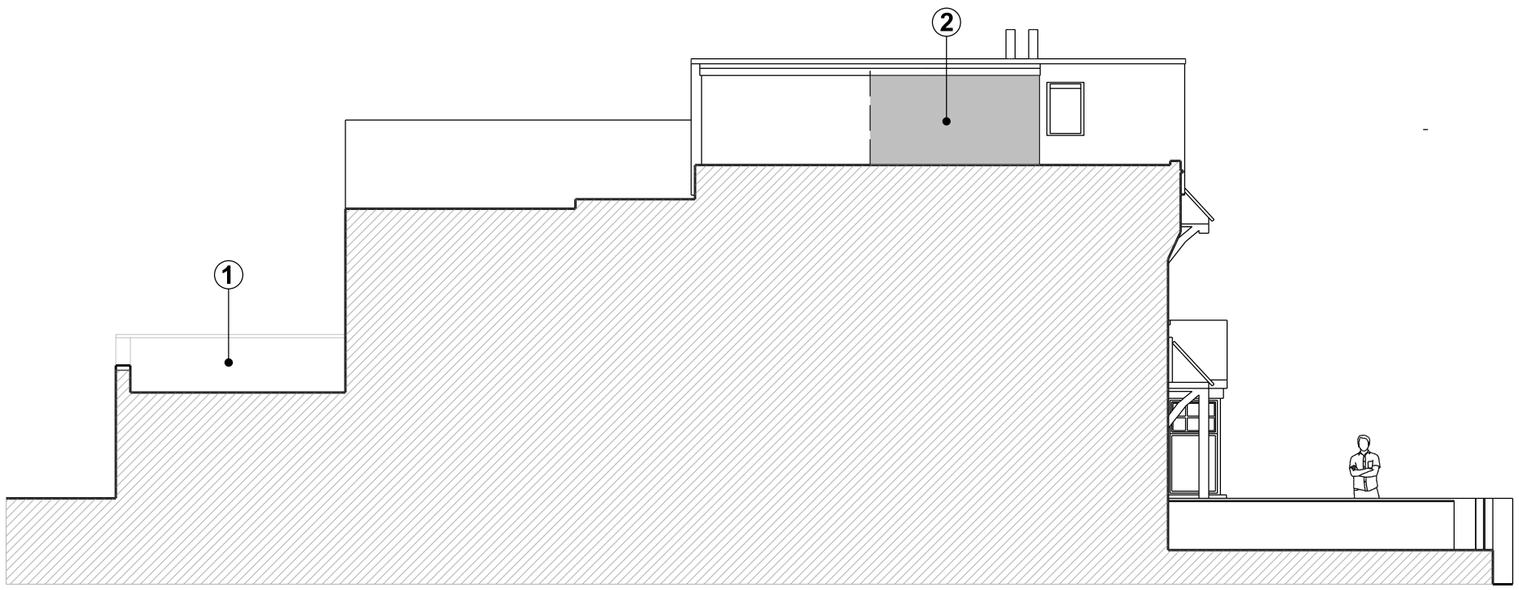

Proposed East-Facing Section at Party Wall

Materials Key

1. Render to Match Existing
2. Tile Hung Facade to Match Existing

SHAPE Architecture
WWW.SHAPEARCHITECTURE.CO.UK

FOR PLANNING

32 Victoria Road
Southwick BN42 4DH
PROJECT

Proposed Elevations
DRAWING

Proposed

1:100 @A3 January 2023
SCALE DATE

PL005 **A**
DWG. NO. REVISION

This drawing is copyright Shape Architecture Ltd. The Contractor must not scale from the drawing. All dimensions to be taken from dimension strings. Where any discrepencies are found between dimensions these must be brought to the attention of the Architects for resolution. Where discrepencies exist between reference or assembly drawings and detail drawings the latter take preference.