ADUR & WORTHING PLANNING
PLAN AWDM/ 1100/12
10 SEP 2012

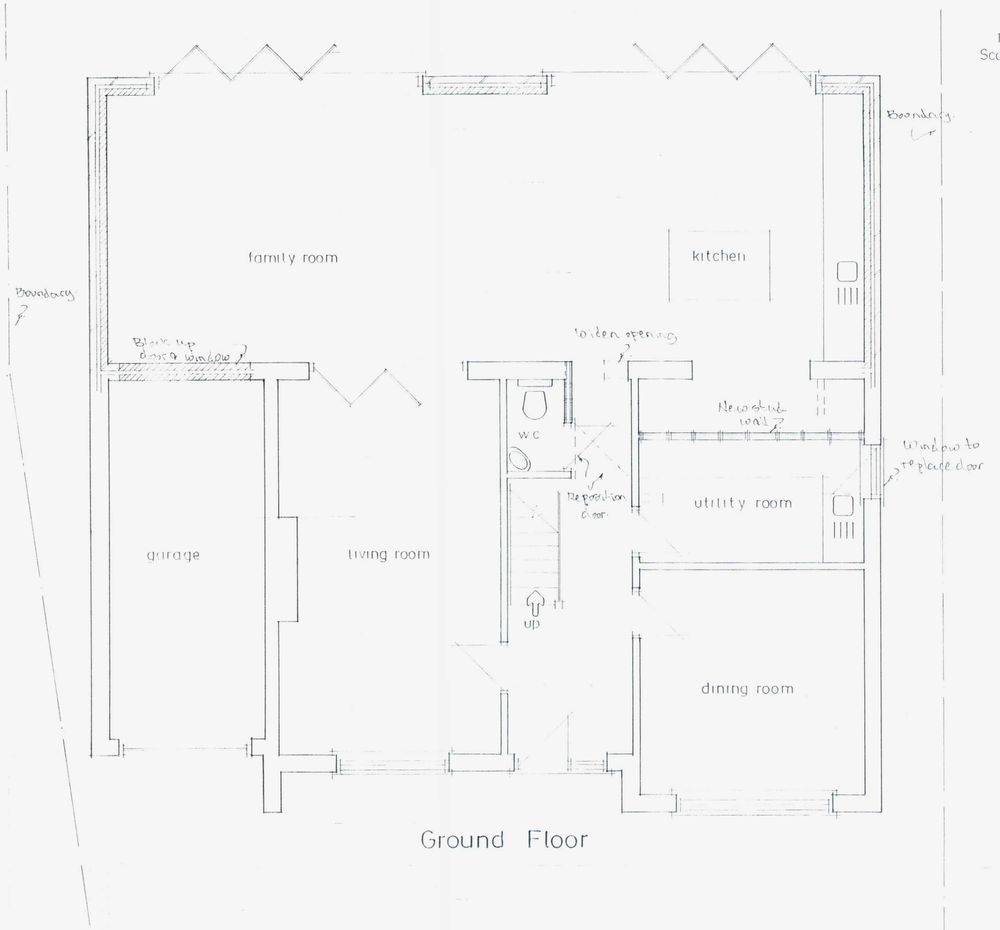

Ground Floor

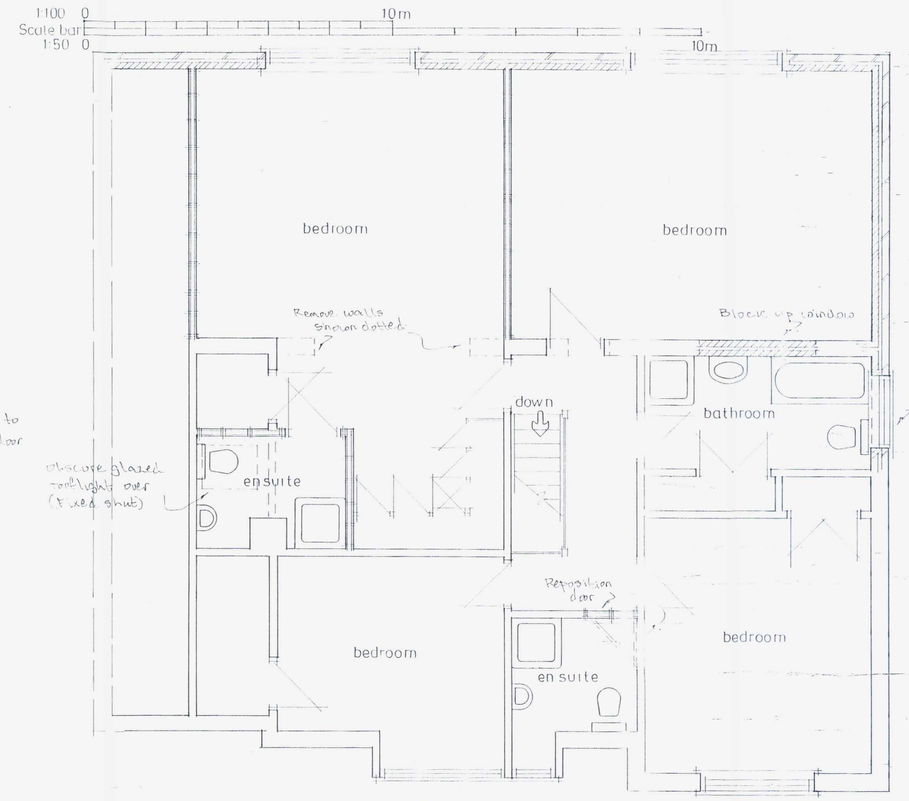

First Floor



Site Plan 1:1250

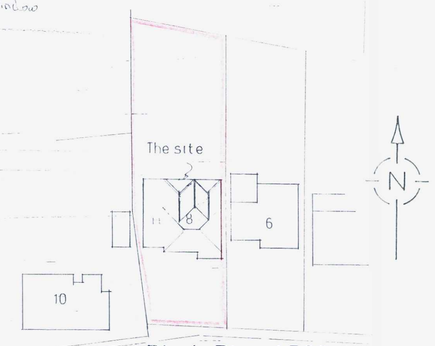

Block Plan 1:500



east elevation



north elevation



south elevation



west elevation

B	5.9.12	Extension Depth Increased
A	15.6.12	Roof Revised
	Date	Revisions

© copyright

Client
Mr. D. Tanner.

Job Title
Proposed Extension

Drawing Title
8 St Julian's Lane, Shoreham.

Scale 1:50 1:100

Date

Drawn by

Drg No. 477/01

Rev. A