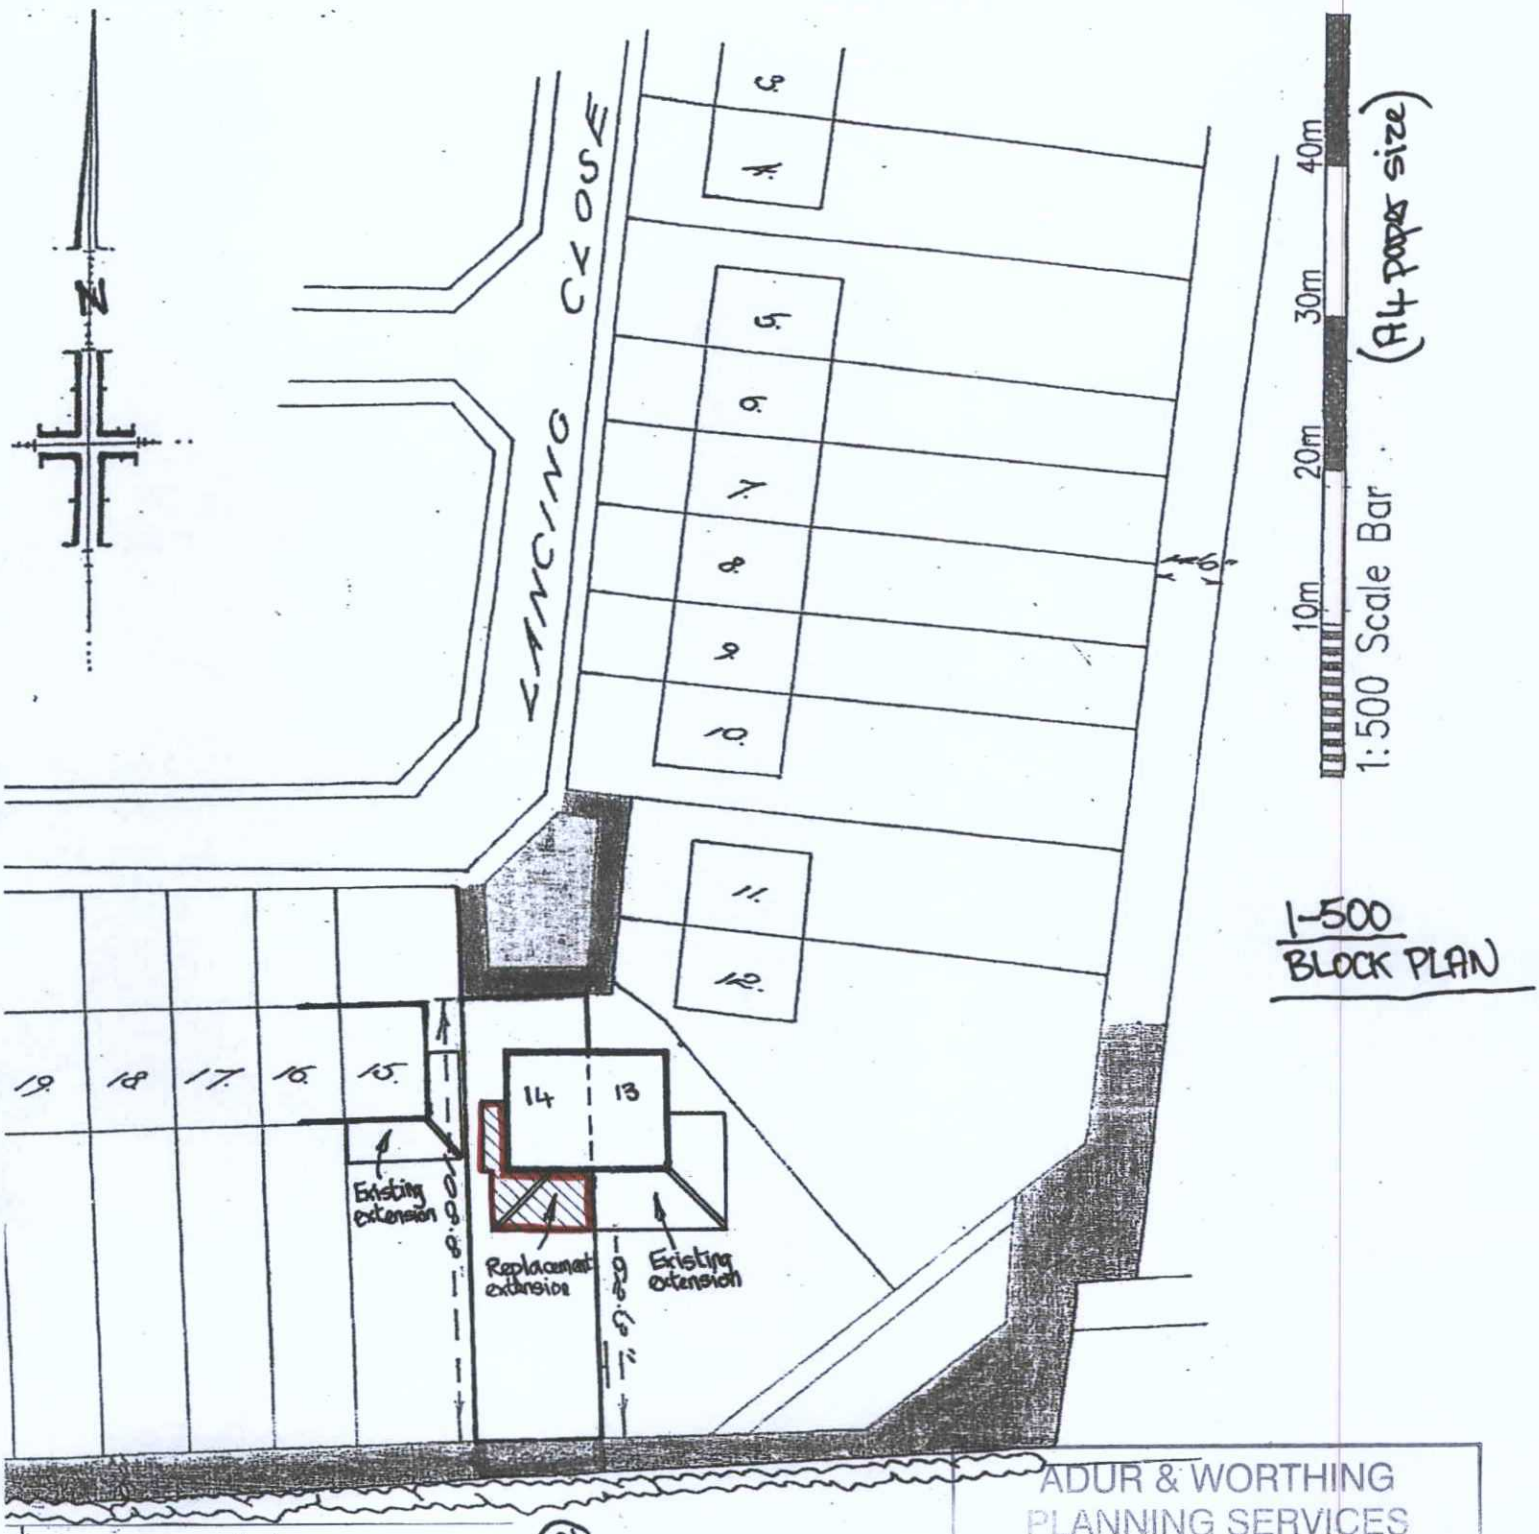

1-500 BLOCK PLAN

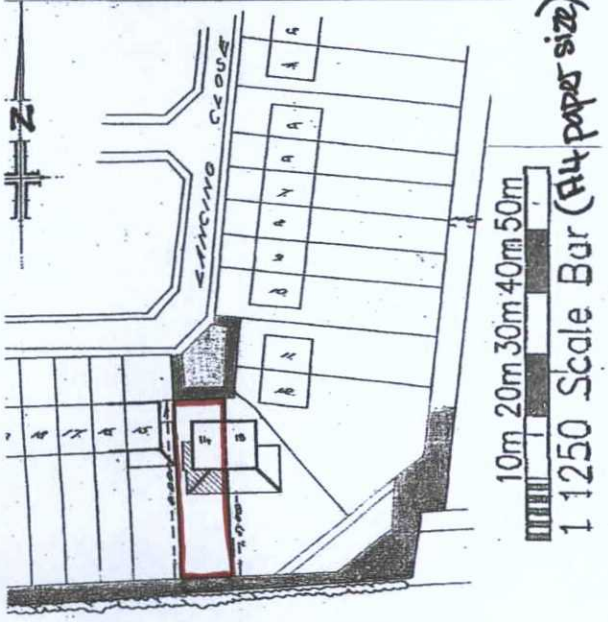

1-1250 LOCATION PLAN

ADUR & WORTHING PLANNING SERVICES

PLAN	AWDM/0056/13
DATE VALID	24 JAN 2013

no.	date	by	revision

project: 14, LANCING CLOSE LANCING

title: LOCATION / BLOCK PLANS

GRAHAM JOHNSON DESIGNS
134 HOLLINGBURY ROAD
BRIGHTON
EAST SUSSEX BN1 7JD
Tel: 01273 821200
grahamjohnson134@aol.com

date	scale
1-13	1-500 & 1-1250

drawn	drawing number
G.J.	32900/3

IF IN DOUBT ASK REFER ALL QUERIES TO ISSUING OFFICE FIGURED DIMENSION TAKES PREFERENCE OVER SCALED DIMS