

REVISED

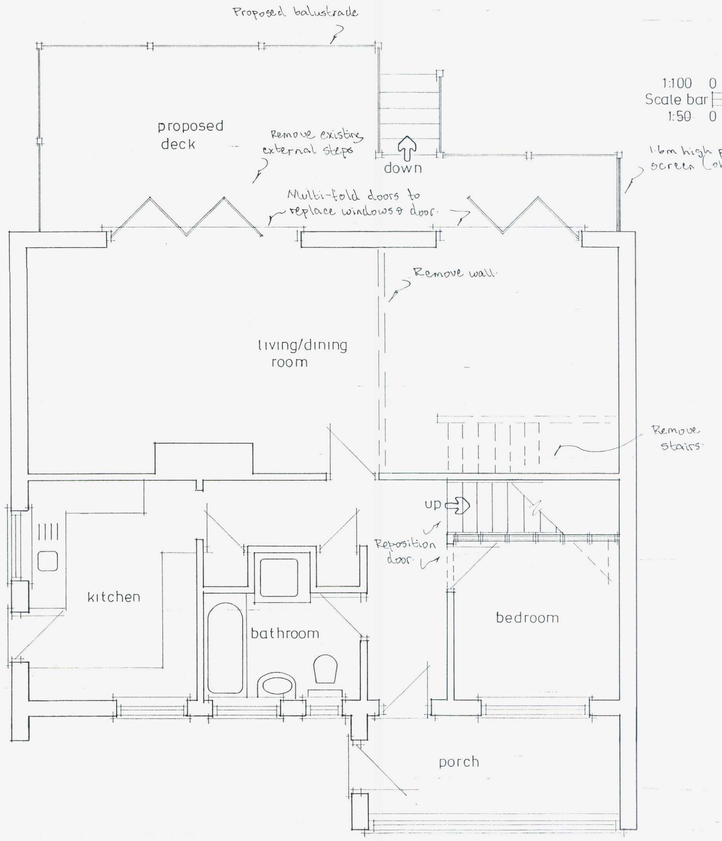



Ground Floor

1:100 0 10m
Scale bar
1:50 0 10m

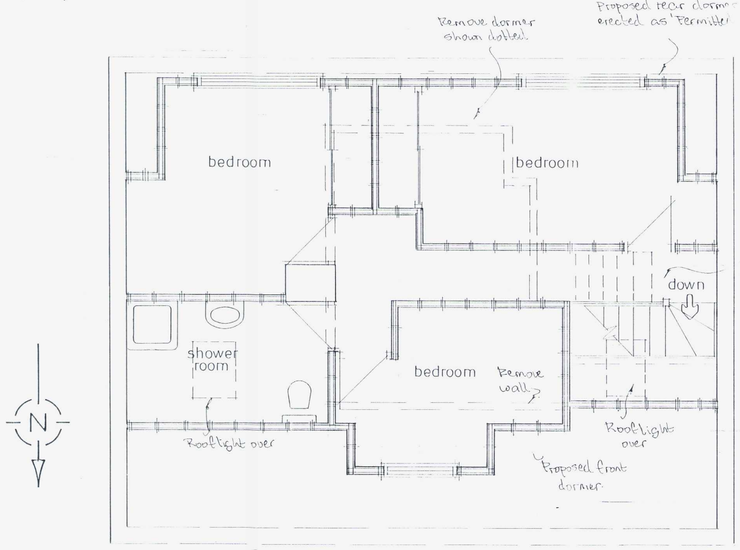


First Floor

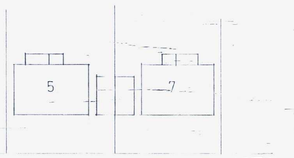

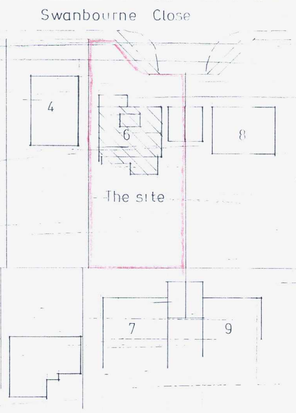

Block Plan 1:500

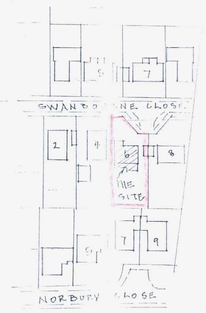

Site Plan 1:1250


ADUR & WORTHING PLANNING SERVICES

PLAN	AWDM/ 1413 / 12
DATE VALID	Recd 17.1.13


T.P. OFFICE COPY



east elevation

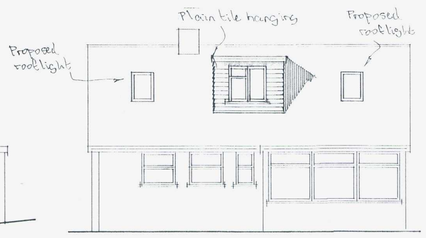

north elevation

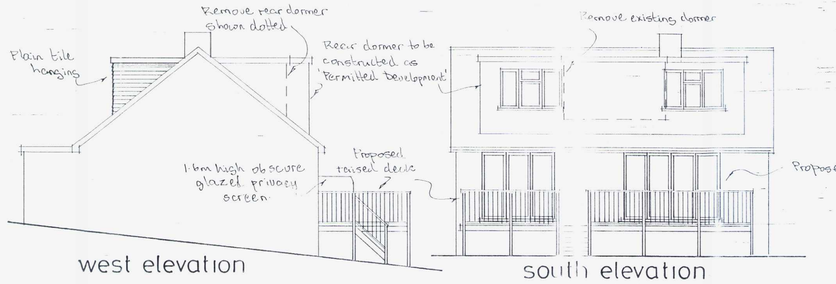

west elevation

south elevation

A	16.1.13	Privacy Screen Added. Dormer Reduced.
	Date	Revisions

© copyright

Client
Mr & Mrs. S. Sheppard

Job Title
Roof Conversion & Rear Raised Deck

Drawing Title
6 Swanbourne Close, N. Lancing.

Scale 1:50 1:100

Date | Drawn by

Drg No. 599/01

Rev. A

297mm A3