© COPYRIGHT NOTICE
THIS DRAWING MAY NOT BE COPIED (IN WHOLE OR IN PART), RETAINED OR DISCLOSED WITHOUT THE PRIOR WRITTEN CONSENT OF JOYNT CONSTRUCTION LTD

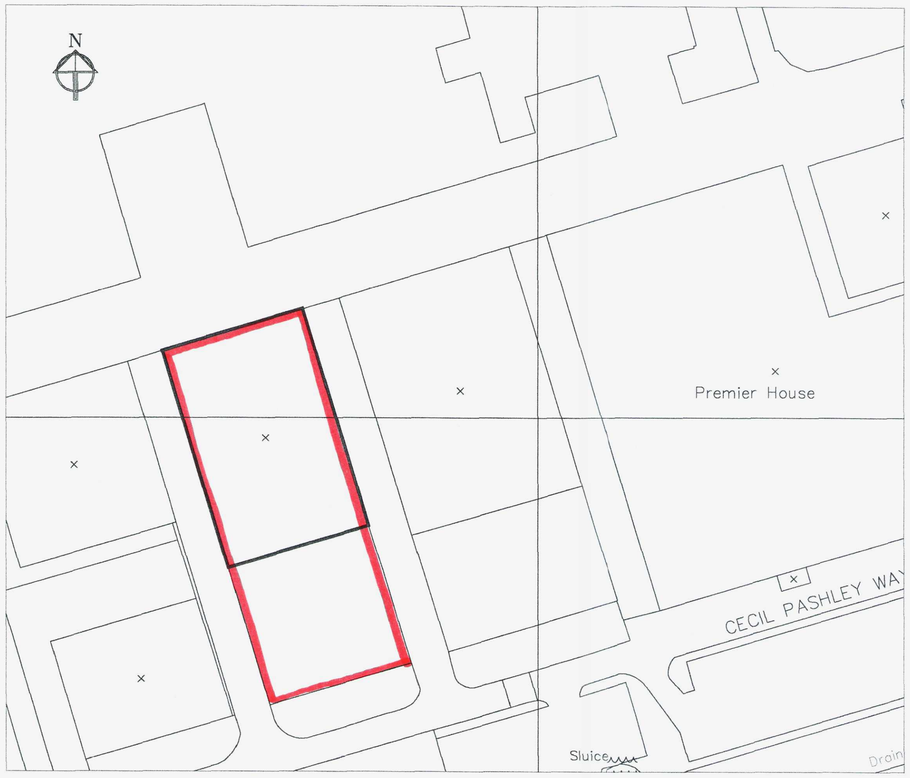

BLOCK PLAN
SCALE 1:500

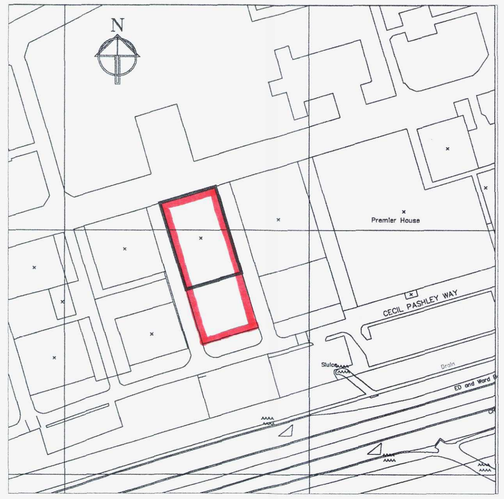

SITE PLAN
SCALE 1:1250

ANDM/0749/11
27 OCT 2011

NOTE

SIGNAGE CONSTRUCTION/ FINISH DETAILS:

Externally Side Elevation
(1) Remove 1 No existing signs and clear from site.

(2) Supply and install 1 No sign to read "direct travel insurance" with logo. The sign to be manufactured and consisting of 2.0mm Aluminium tray size 5108mm X 706mm with 50mm returns sprayed white. Supplied with right angle fixing rails and fixed to existing cladding at 500mm centres with self tapping Hex Head bolts. Set of 5mm thick perspex letters (maximum height 375mm high). Fixed with 25mm plastic fixing locators.

COLOURS

P1 - Blue - Pantone ref. 2945

P2 - Blue - Pantone ref. 2925

P3 - Background - White

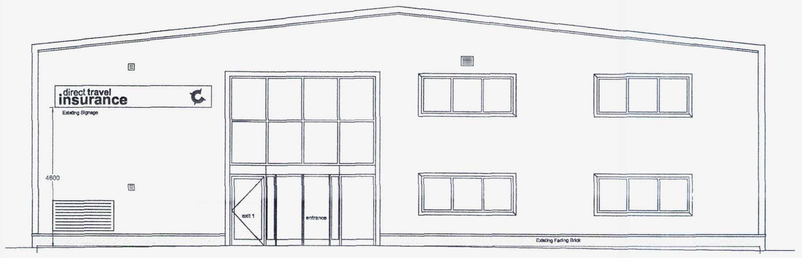

EXISTING FRONT (SOUTH) ELEVATION
SCALE 1:100



PROPOSED FRONT (SOUTH) ELEVATION
SCALE 1:50

REVISIONS
Rev A 24-10-11 Trough lighting reduced in length to cover logo & lettering only

Joynt Construction Ltd
Sussex Chambers 5 Liverpool Terrace Worthing
West Sussex BN11 1TA Tel / Fax: 01903 200335
Email: drawingoffice@joyntconstruction.com
Web: www.joyntconstruction.com

CLIENT
DIRECT TRAVEL INSURANCE

BUILDING
UNIT 21
CECIL PASHLEY WAY
SHOREHAM AIRPORT
WEST SUSSEX
BN43 5FF

FLOOR

DRAWING TITLE
PROPOSED REPLACEMENT EXTERNAL SIGNAGE PROPOSED & EXISTING FRONT ELEVATION

SCALE @ A1:	DATE:
1:50/100	28-09-11
DRAWN BY:	PROJECT NO:
PJN	JC/06418

DRAWING NO:	REVISION DATE:	REV:
06418-101	24-10-11	A