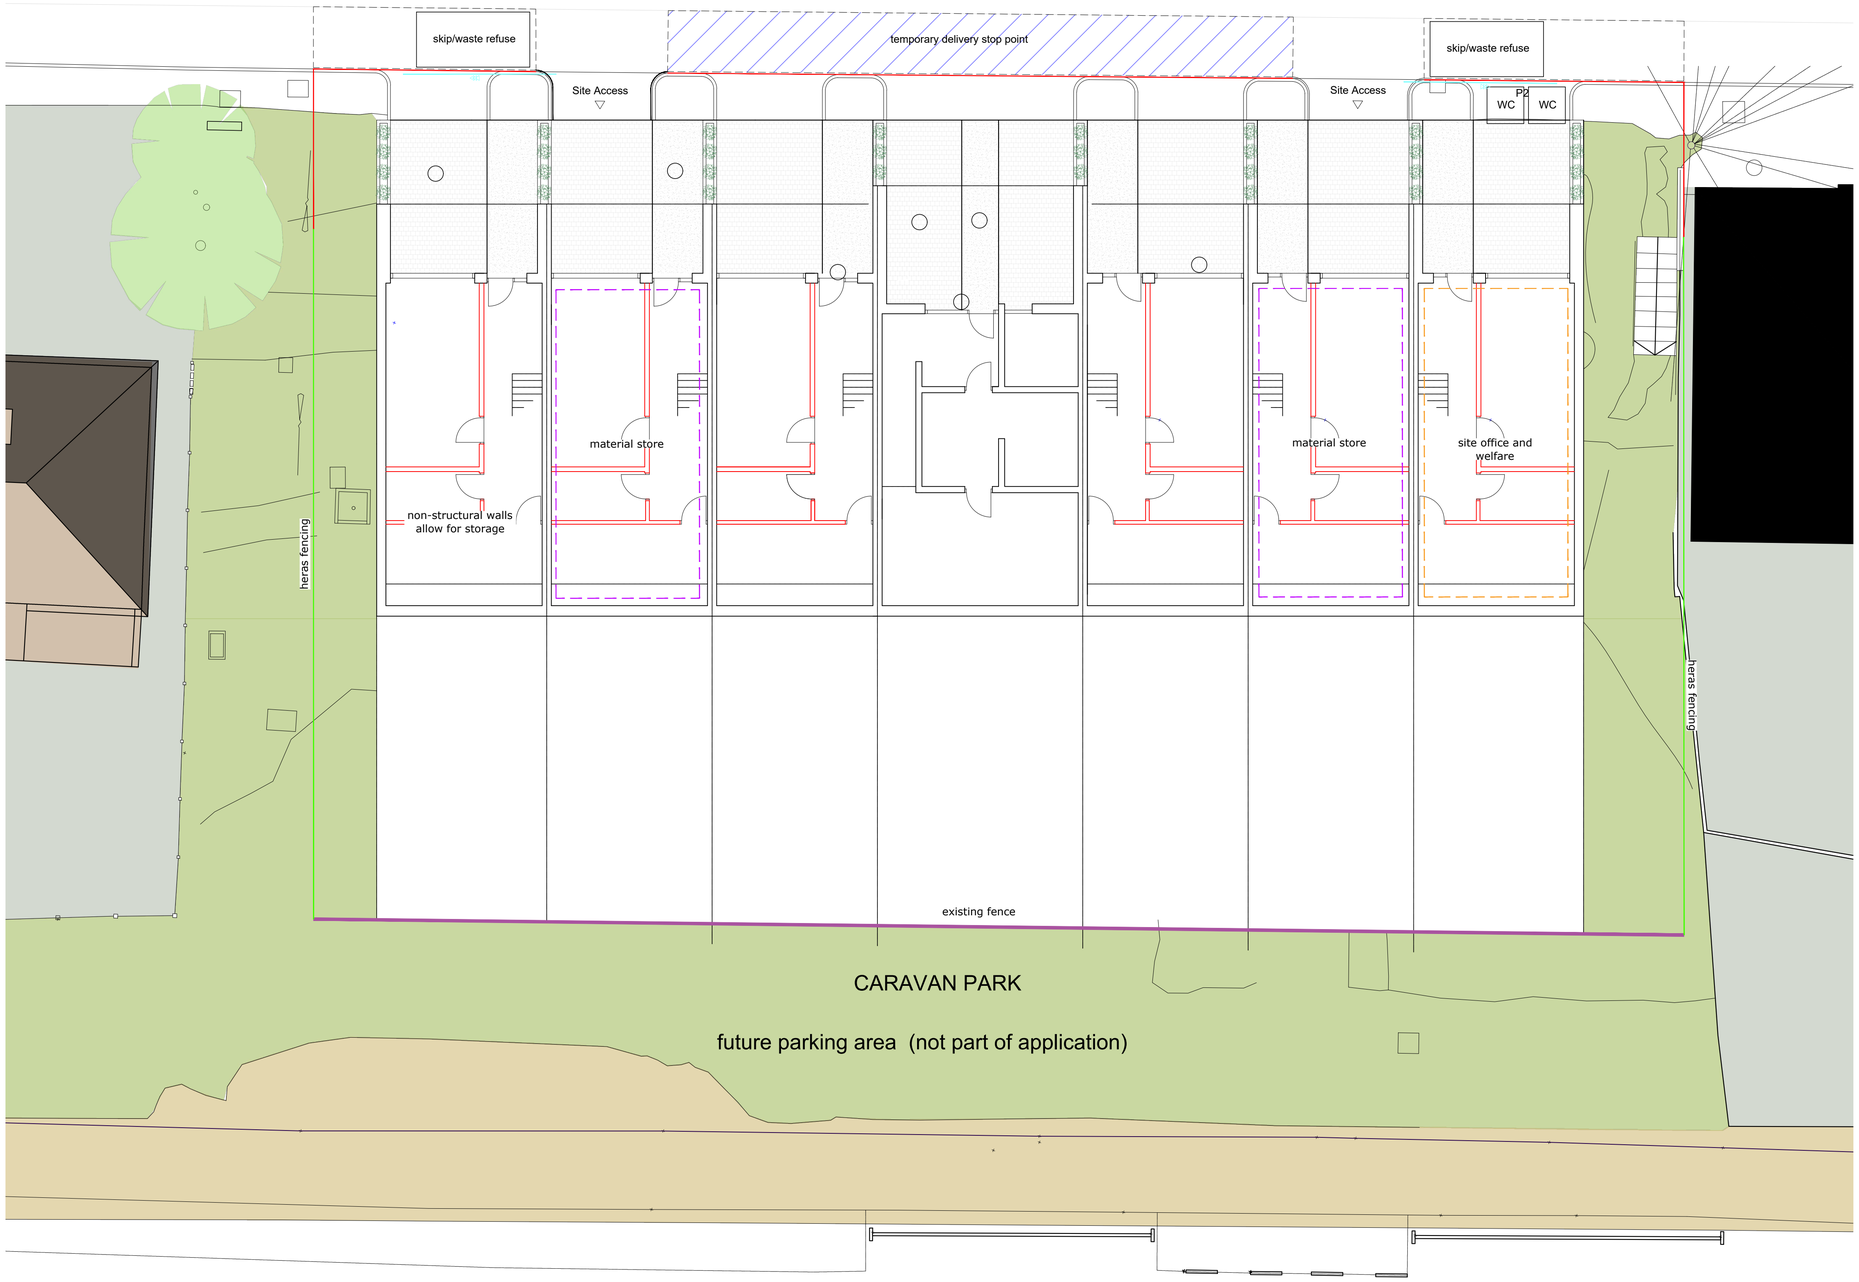

CEMP site plan 1:100

1:100 0 1 2 3 4 5 6 7 8 9 10 15 20m

darby architectural

connect with us

84 Westbourne Street
Hove
East Sussex
BN3 5FA
01273 884923

Company Number
11680982

VAT Number
343569580

w w w . d a r b y - a r c h i . c o m
h e l l o @ d a r b y - a r c h i . c o m

Notes

- All dims to be checked on site
- Drawing shown to scale however dimensions are available on request
- Copyright of all data produced by Darby Architectural shall remain with Darby architectural unless otherwise agreed
- Measures to mitigate risk should be considered at all stages of design development and construction

Hazard Symbol

Particular attention to be paid where this symbol is placed on drawing

Rev:	Description:	By:	Date:

Stage: Conditions

Client: Southern Rock Property LTD

Site/Project: 76-78A Brighton Road, Lancing, West Sussex, BN15 8LW

Drawing Title: CEMP

Scale:	Paper Size:	Drawn:	Checked:
In DWG	A1	B Garrish	
Project No:	Drawing No:	Revision:	Date:
0532	C.03		31.05.2024

© Darby Architectural Limited 2023