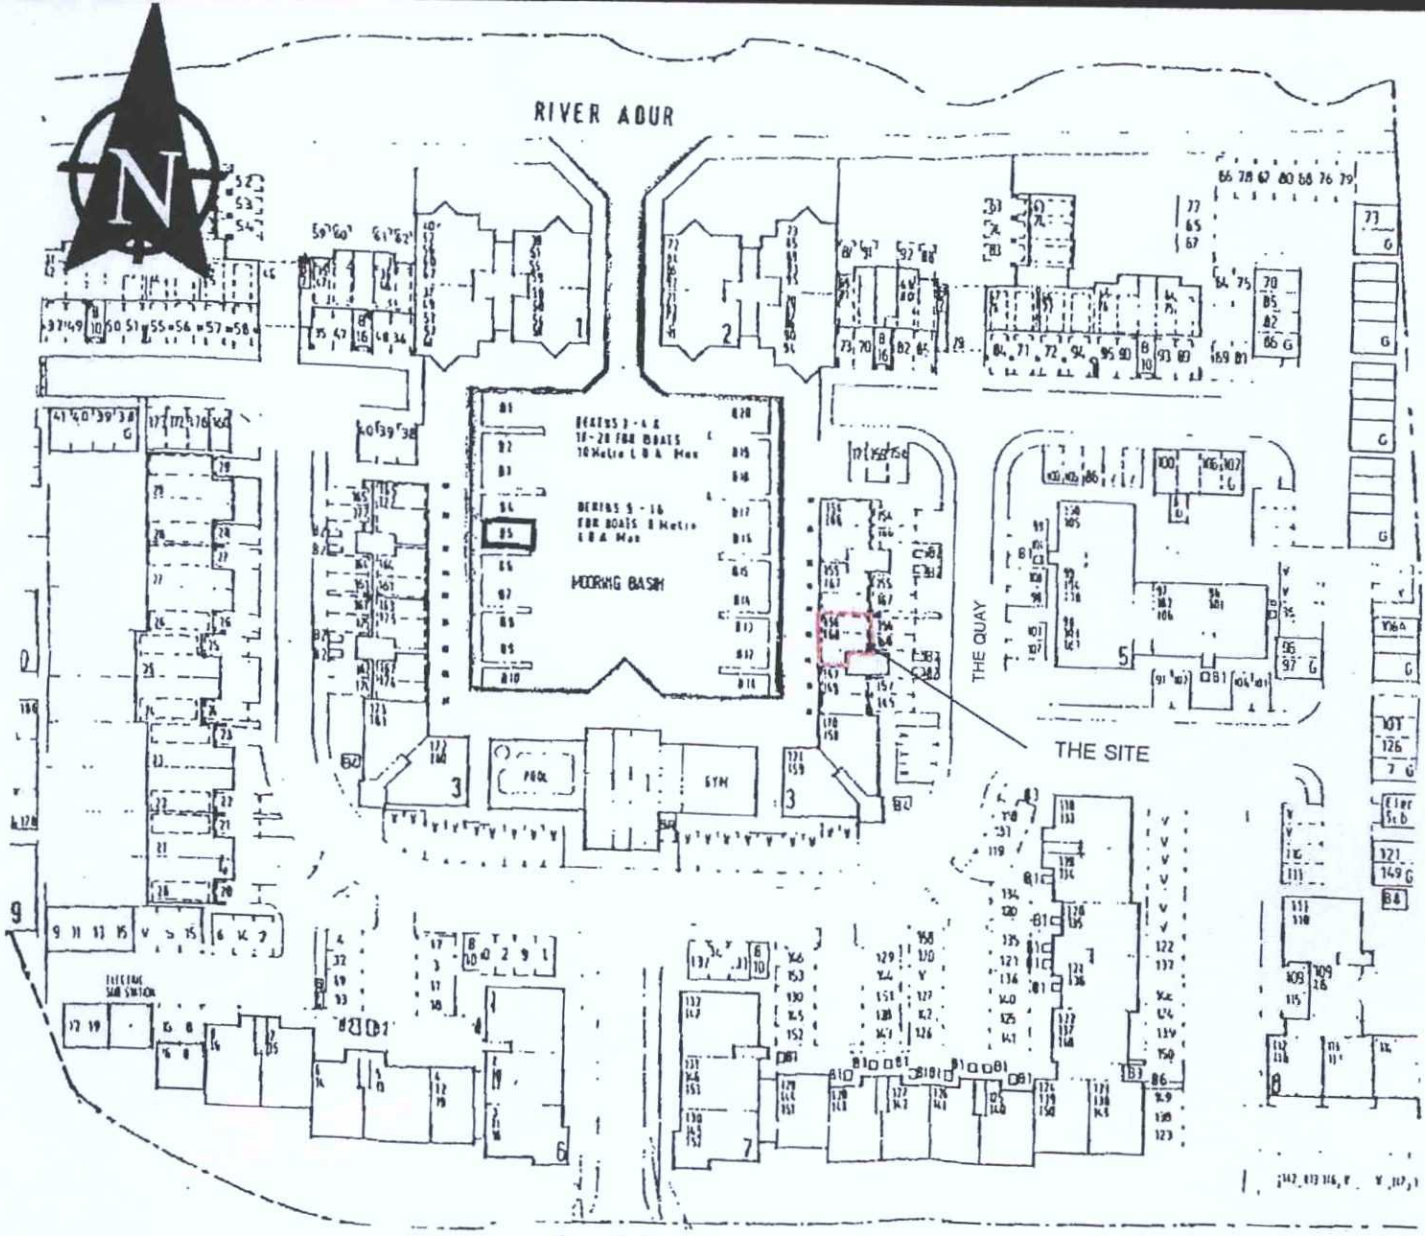

SITE LOCATION PLAN 1:1250

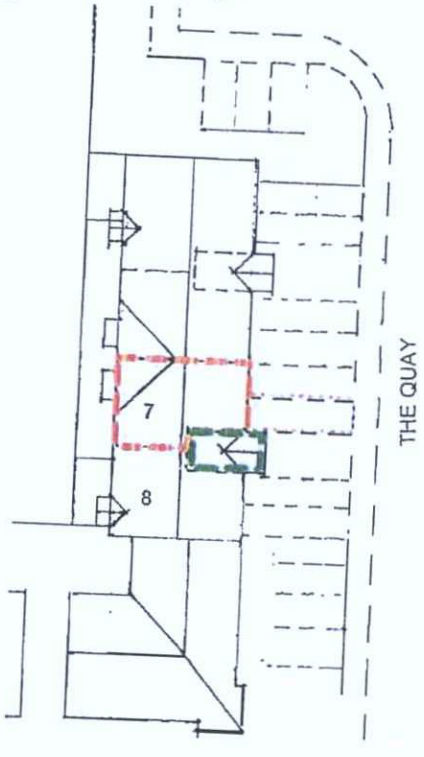

BLOCK & ROOF PLAN 1: 500.

ADUR & WORTHING
PLANNING SERVICES

PLAN	AWDM/ 0786/14
DATE VALID	- 9 JUN 2014

03