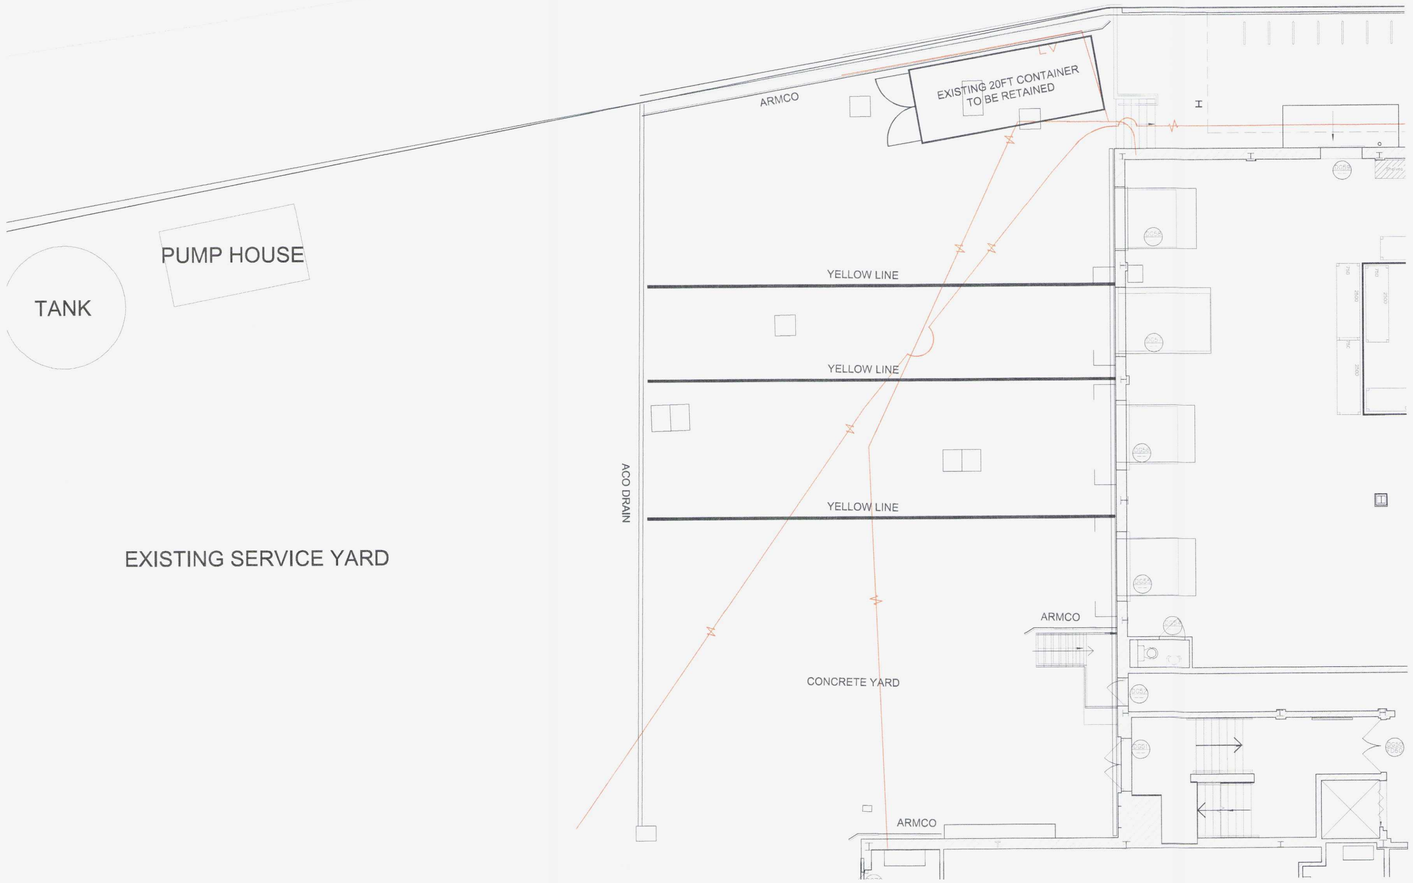

SERVICE YARD PLAN SCALE 1:100



EXISTING NORTH WEST ELEVATION SCALE 1:100

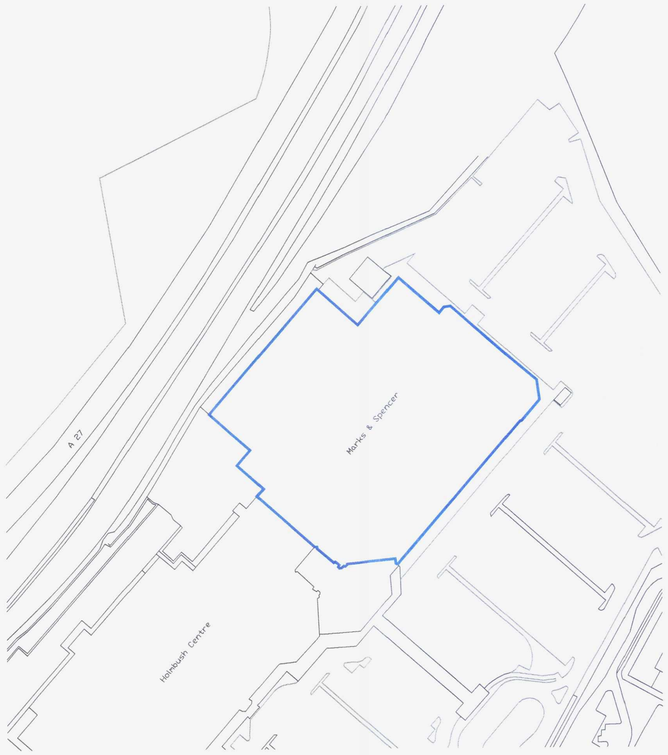

LOCATION PLAN
SCALE 1:1250



EXISTING SOUTH WEST ELEVATION SCALE 1:100

ADUR & WORTHING
PLANNING SERVICES
PLAN AWDM/0744/14
DATE VALID 10 JUN 2014

NOTES

ORIGINAL A1

[redacted]

COPYRIGHT PROTECTED

REV. DATE DESCRIPTION DRAWN CHECKED

LOCATION FIGURE

M&S

STORE NAME
M&S Shoreham

STORE NUMBER
3104

COUNTRY
UK

PROJECT
M&S Shoreham
Core Investment

DRAWING
Existing Service Yard
Permanent Storage Facility

CONSULTANT

CONSULTANT LOGO
darntonegs
BUILT ENVIRONMENT CONSULTANTS
LEEDS LONDON BRISTOL WARWICK
Leeds Office
The Coach House, Nicola Pagnell Mews, Pontefract, Leeds, LS25 5GU
T 01977 681001 F 01977 681000 www.darntonegs.com

SCALE	PAPER SIZE	DATE	DRAWN	CHECKED
1:100/1:1250	A1	12.05.14	SN	MF

PROJECT No	CONSULTANT PROJECT No	DRAWING No	STATUS	REV
	9432	9001	T	

DISCIPLINE CODE	DISCIPLINE DESCRIPTION
A	Architecture