AWDM/0520/14
Received 23 MAY 2014
AMENDED

ADUR & WORTHING
PLANNING SERVICES

PLAN	AWDM/0520/14
DATE VALID	23 MAY 2014

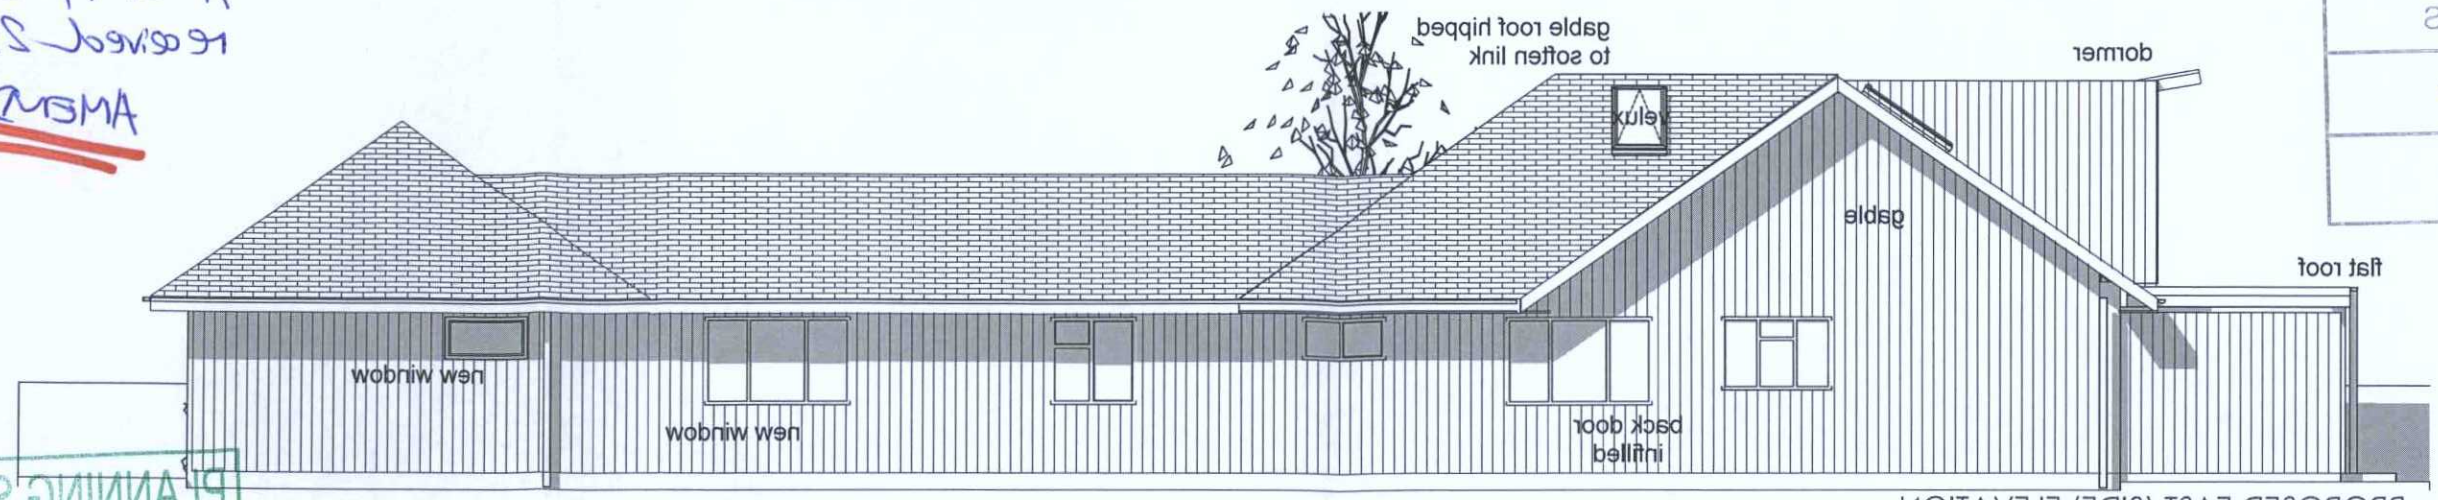

PROPOSED EAST (SIDE) ELEVATION

PLANNING SERVICES
10 JUN 2014
APPROVED

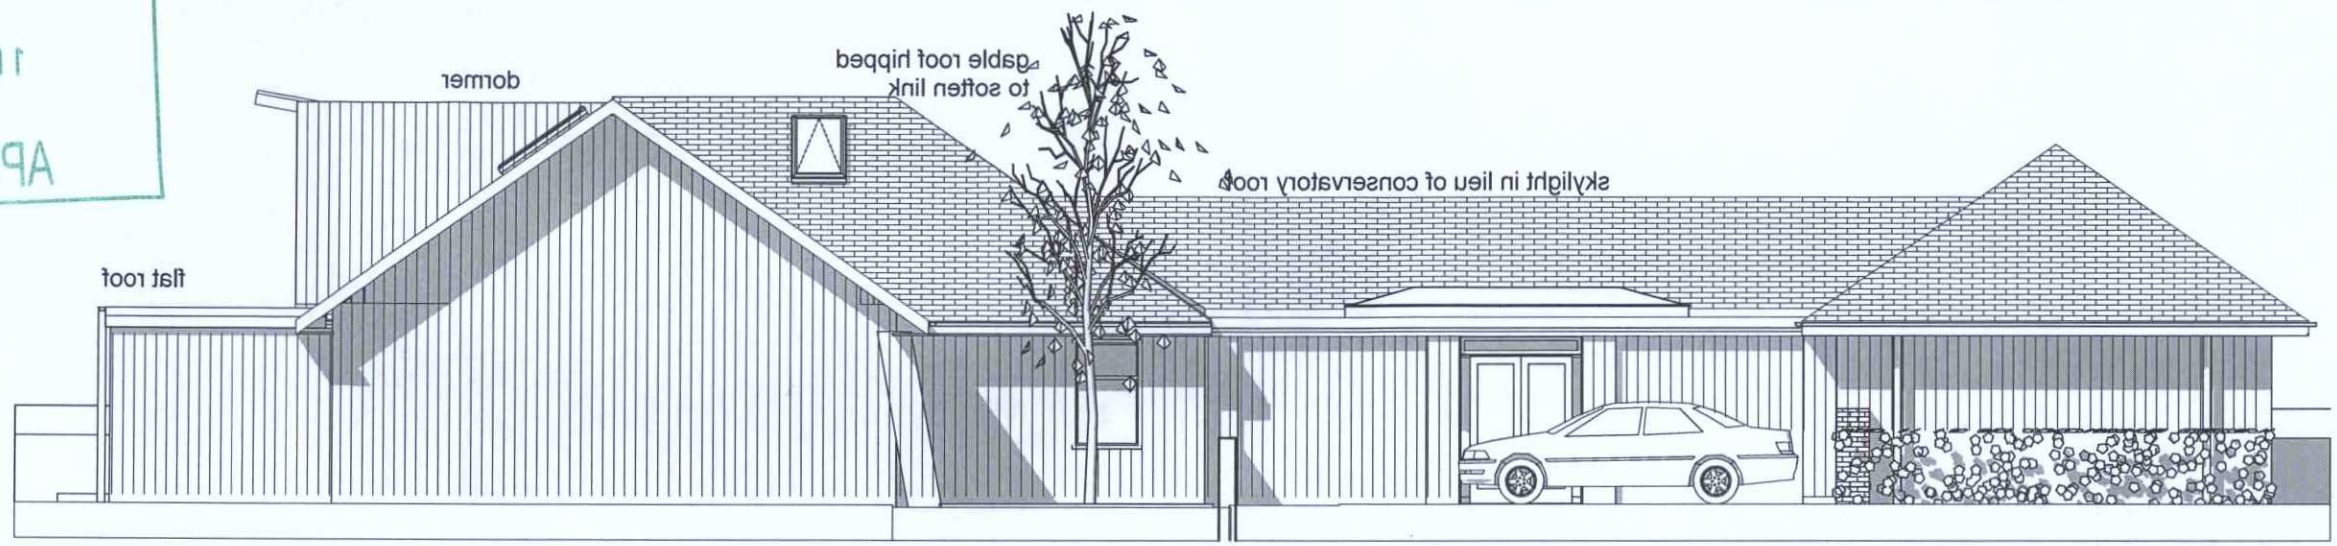

PROPOSED WEST (SIDE) ELEVATION



PROPOSED SOUTH (BEACH) ELEVATION

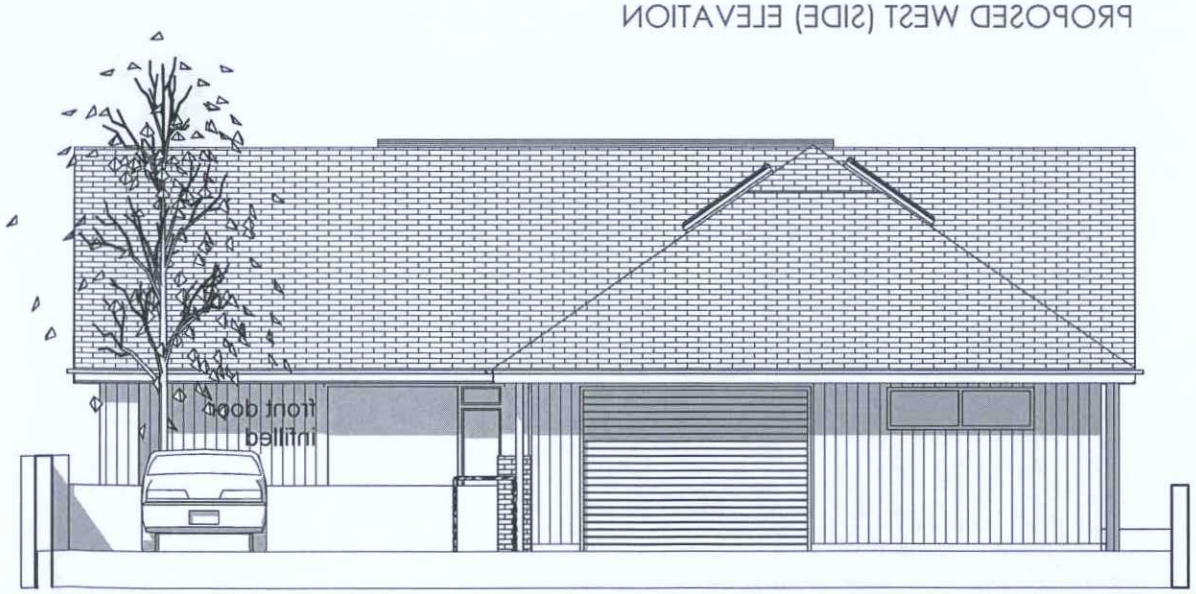

PROPOSED NORTH (ROAD SIDE) ELEVATION

74 OLD FORT ROAD, SHOREHAM BEACH BN43 5HB

PROPOSED LOFT CONVERSION AND REFURBISHMENT

PROPOSED ELEVATIONS

OP owen powell architects
17 Reigate Road Brighton SUSSEX BN1 5AJ
01273 69 66 55 op@owen-powell.com

March 2014	1:100 @A3	1336/8/A

0 1m 5m