PROPOSED HIGH LEVEL VIEW

PROPOSED LOFT CONVERSION AND REFURBISHMENT

94 OLD FORT ROAD, SHOREHAM BEACH BN41

Owen Powell architects
17 Reigate Road Brighton SUSSEX BN1 5AL
01273 99 99 55 op@owen-powell.com

Jan 2014	nts	SK1 B

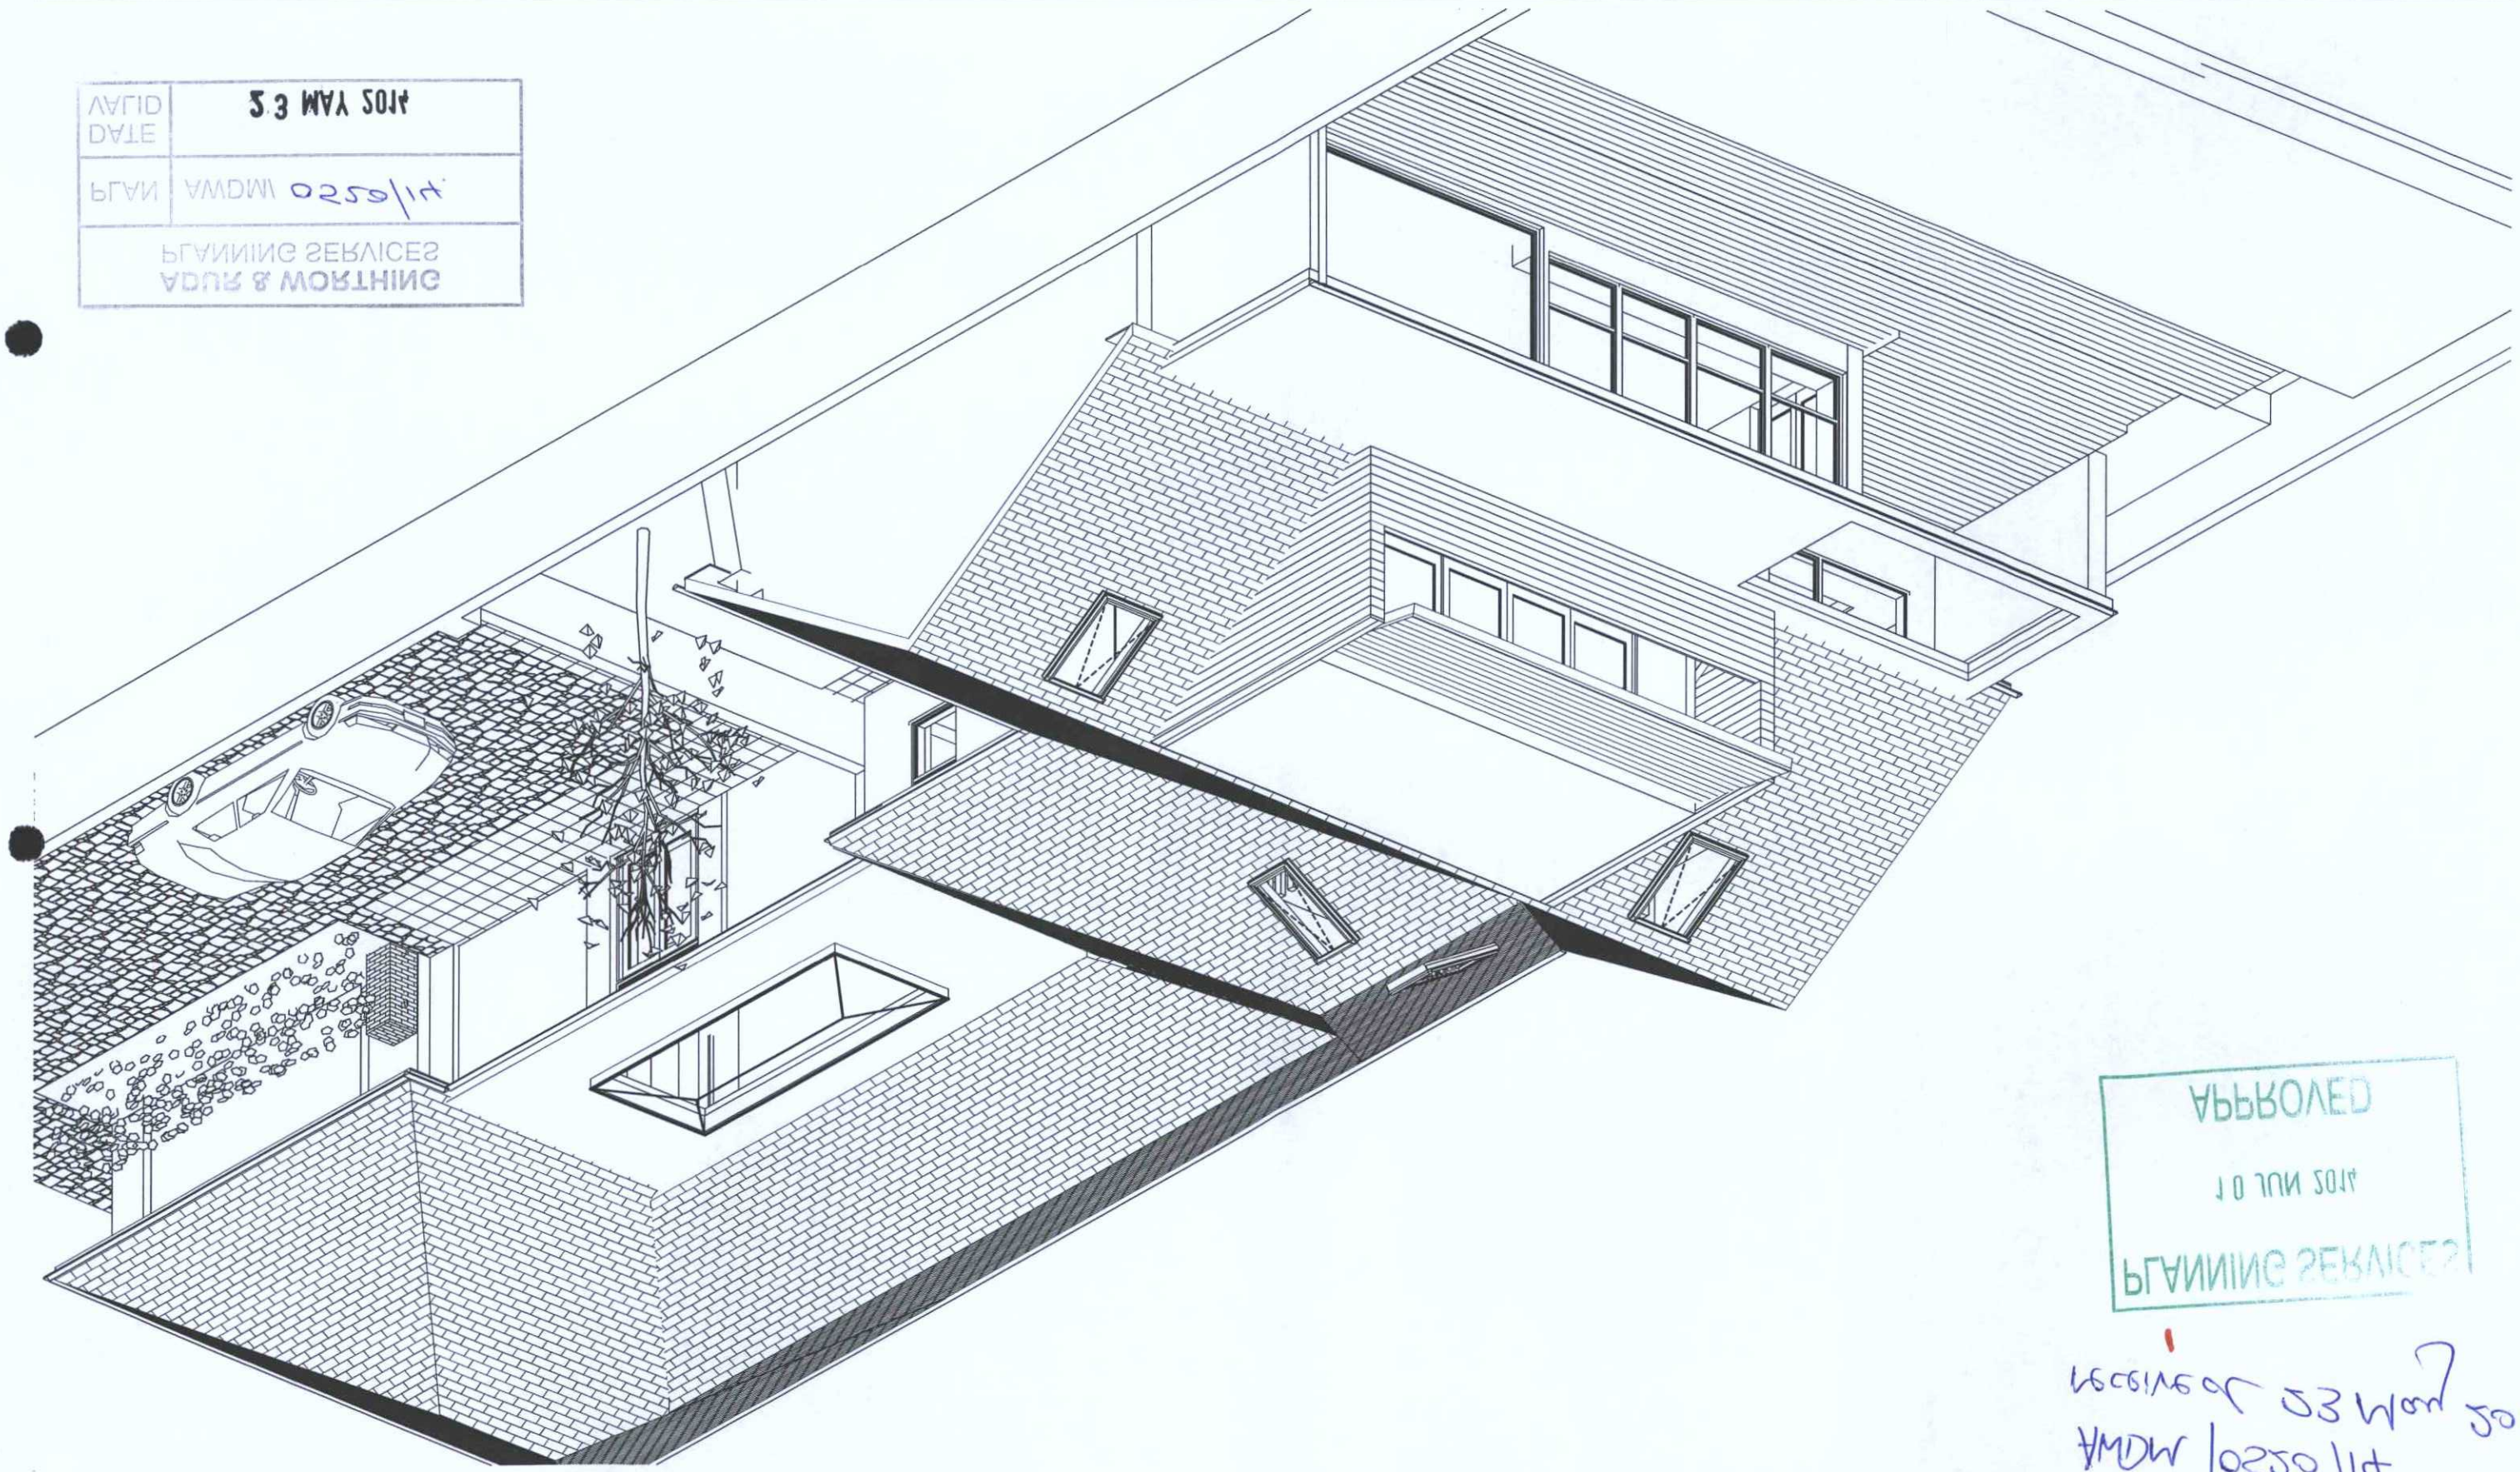

APPROVED
10 JUN 2014
PLANNING SERVICES

ADUR & WORTHING
PLANNING SERVICES
PLAN AWDM 0250/14
DATE 23 MAY 2014
VALID

Received 23 May 2014
AWDM/0250/14