55 Kingston Lane, BN42 4SJ

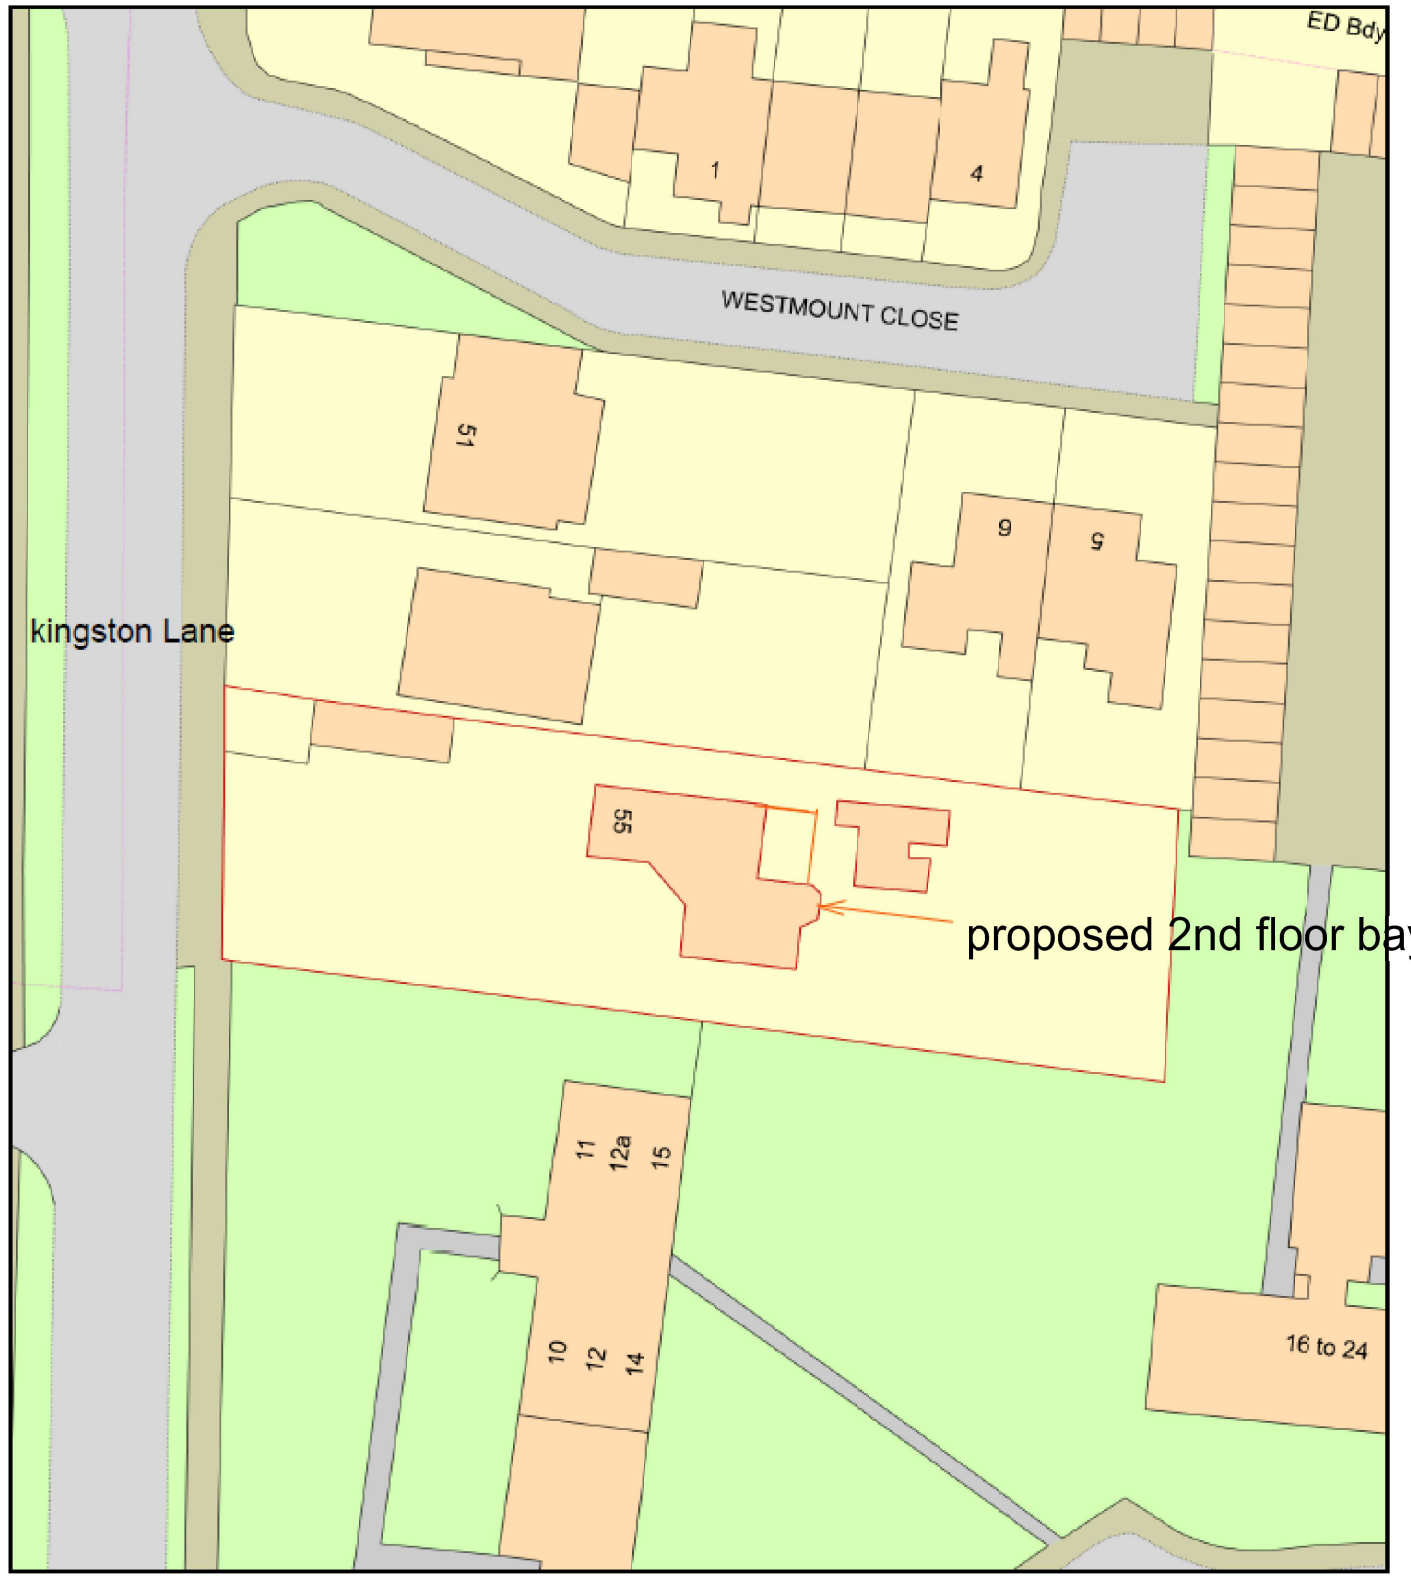

0 20
Metres

N

ReQuestaPlan

Plan Produced for: Jonathan Lee

Date Produced: 04 Sep 2019

Plan Number/Project ID: TQRQM19247154347505

Scale: 1:500 @ A4

© Crown copyright, All rights reserved. 2019 Licence number 0100042766