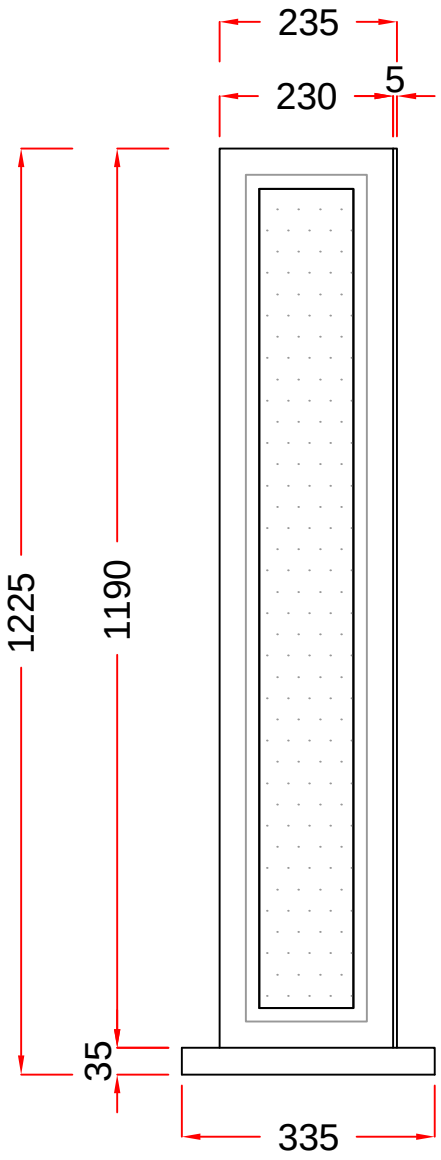

7. PORCH

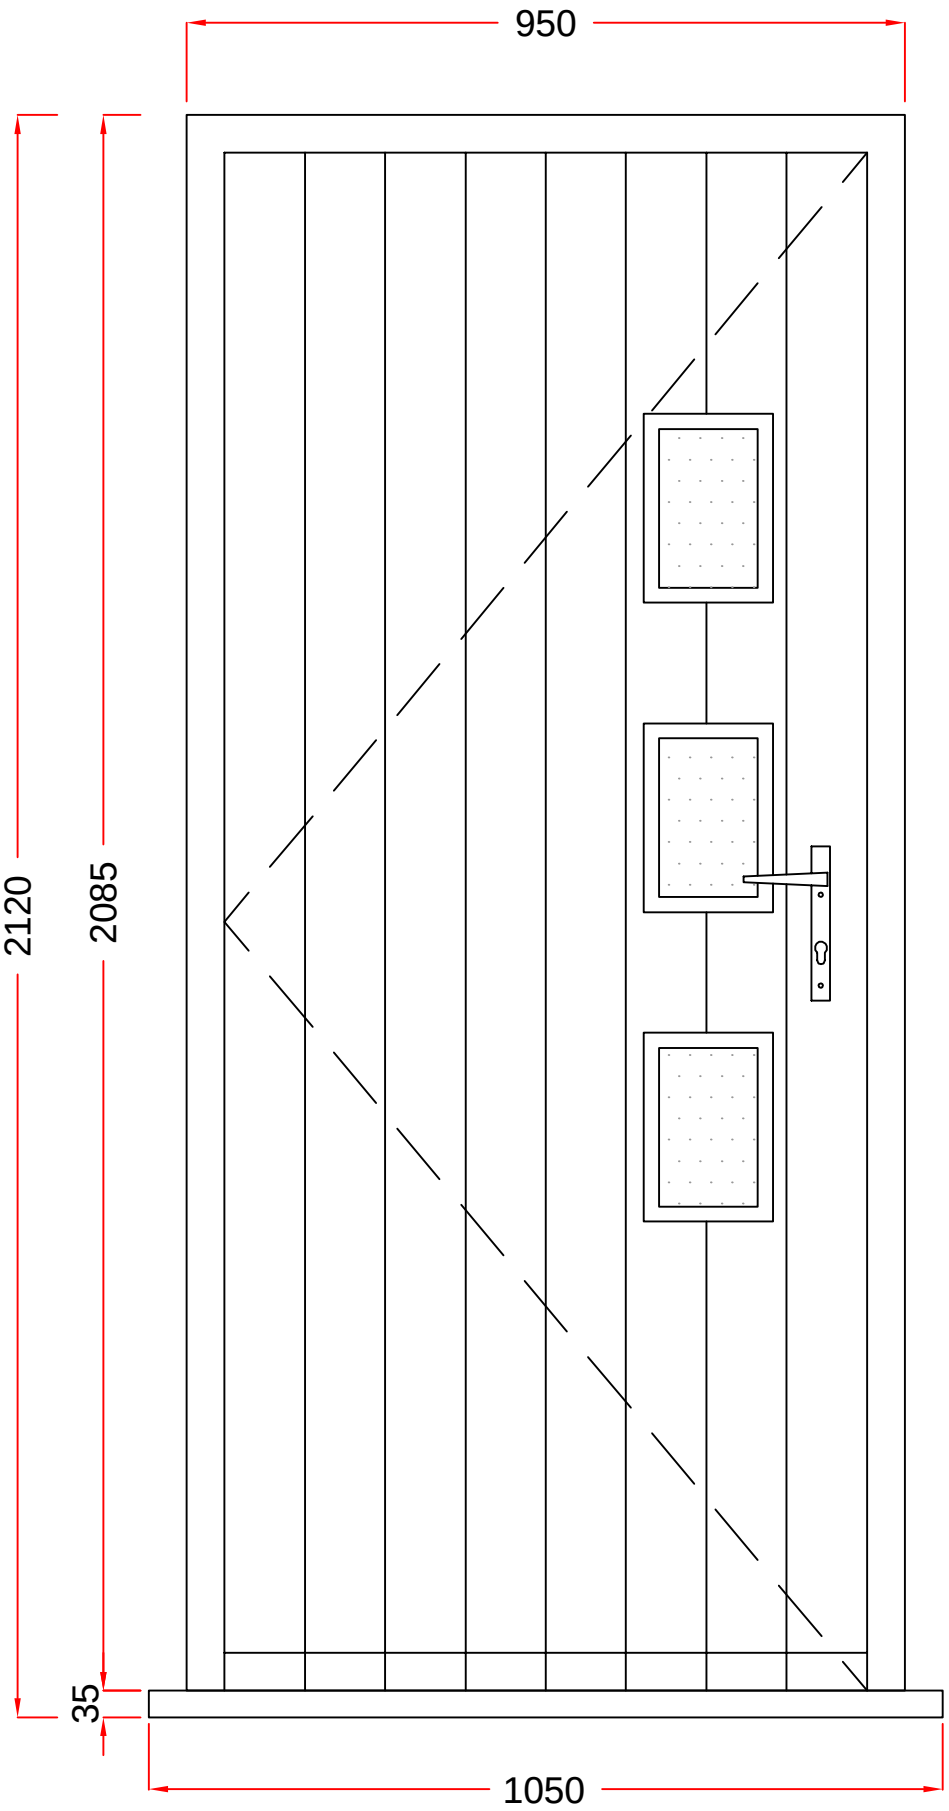

8. PORCH

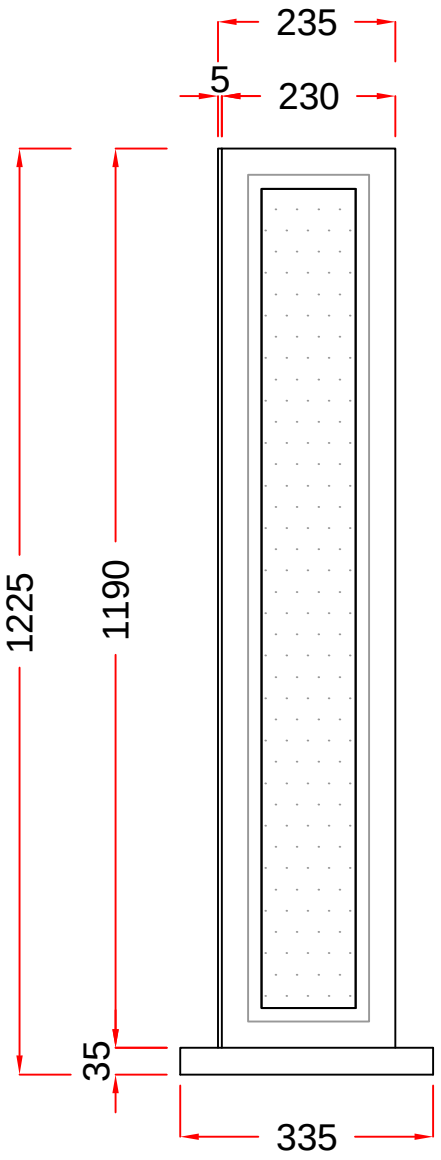

9. PORCH

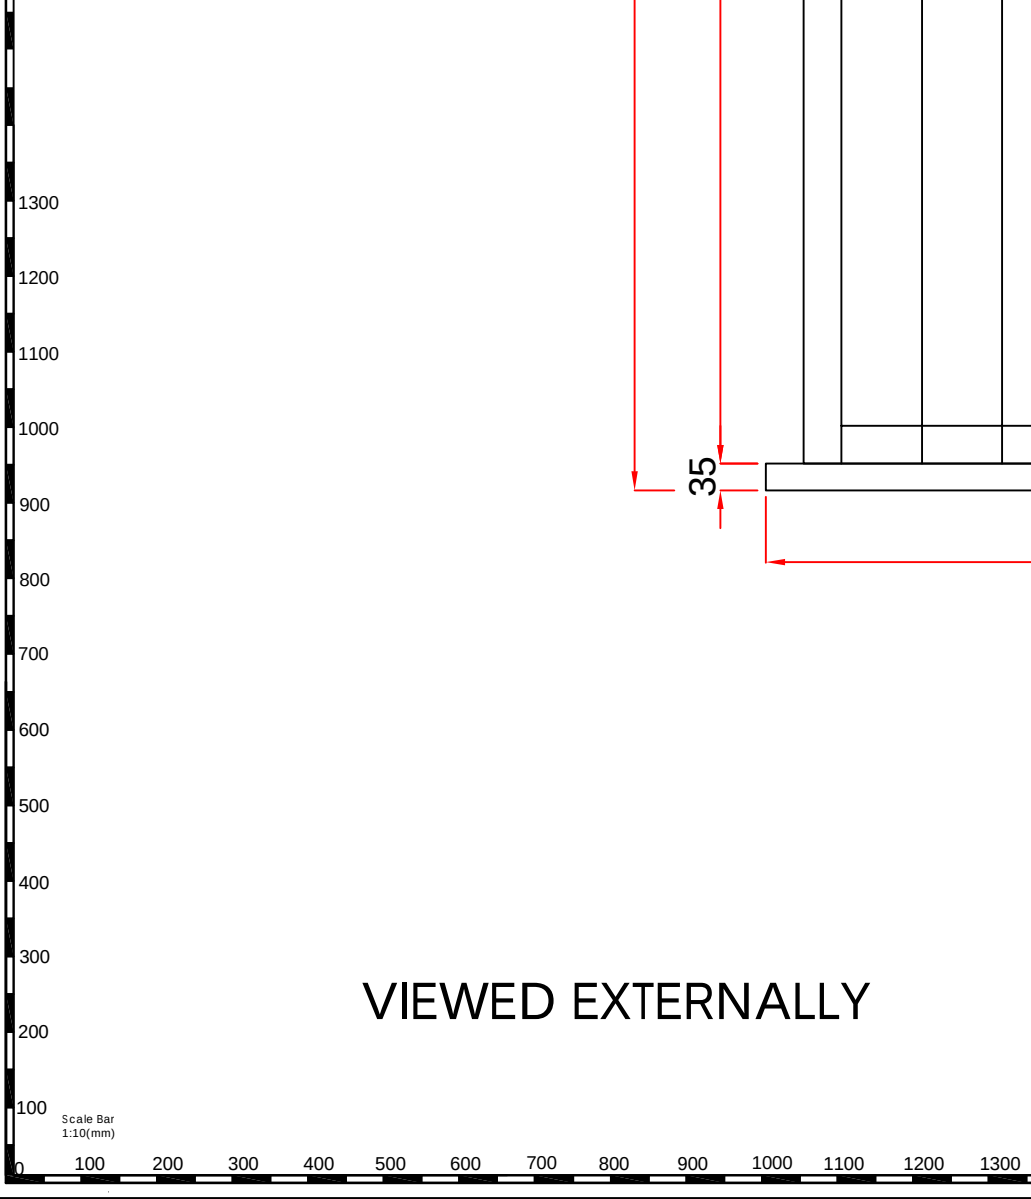

VIEWED EXTERNALLY

Scale - 1:10
(Produced on A3 Paper)

Sheet 3 Of 3

Drawers Initials.
SF

CONTRACT No.: 30119395 **date:** 02/09/2015

PROPOSED: WINDOWS AND PORCH

AT: (INSTALLATION ADDRESS)
16 JAPONICA CLOSE
SHOREHAM BY SEA
WEST SUSSEX
BN43 6JL

FOR:..... MRS L TOMLINSON

Anglian Home Improvements
CONSERVATORIES DIVISION
TELEPHONE: 0845 437 3600
FACSIMILE: 01603 480101