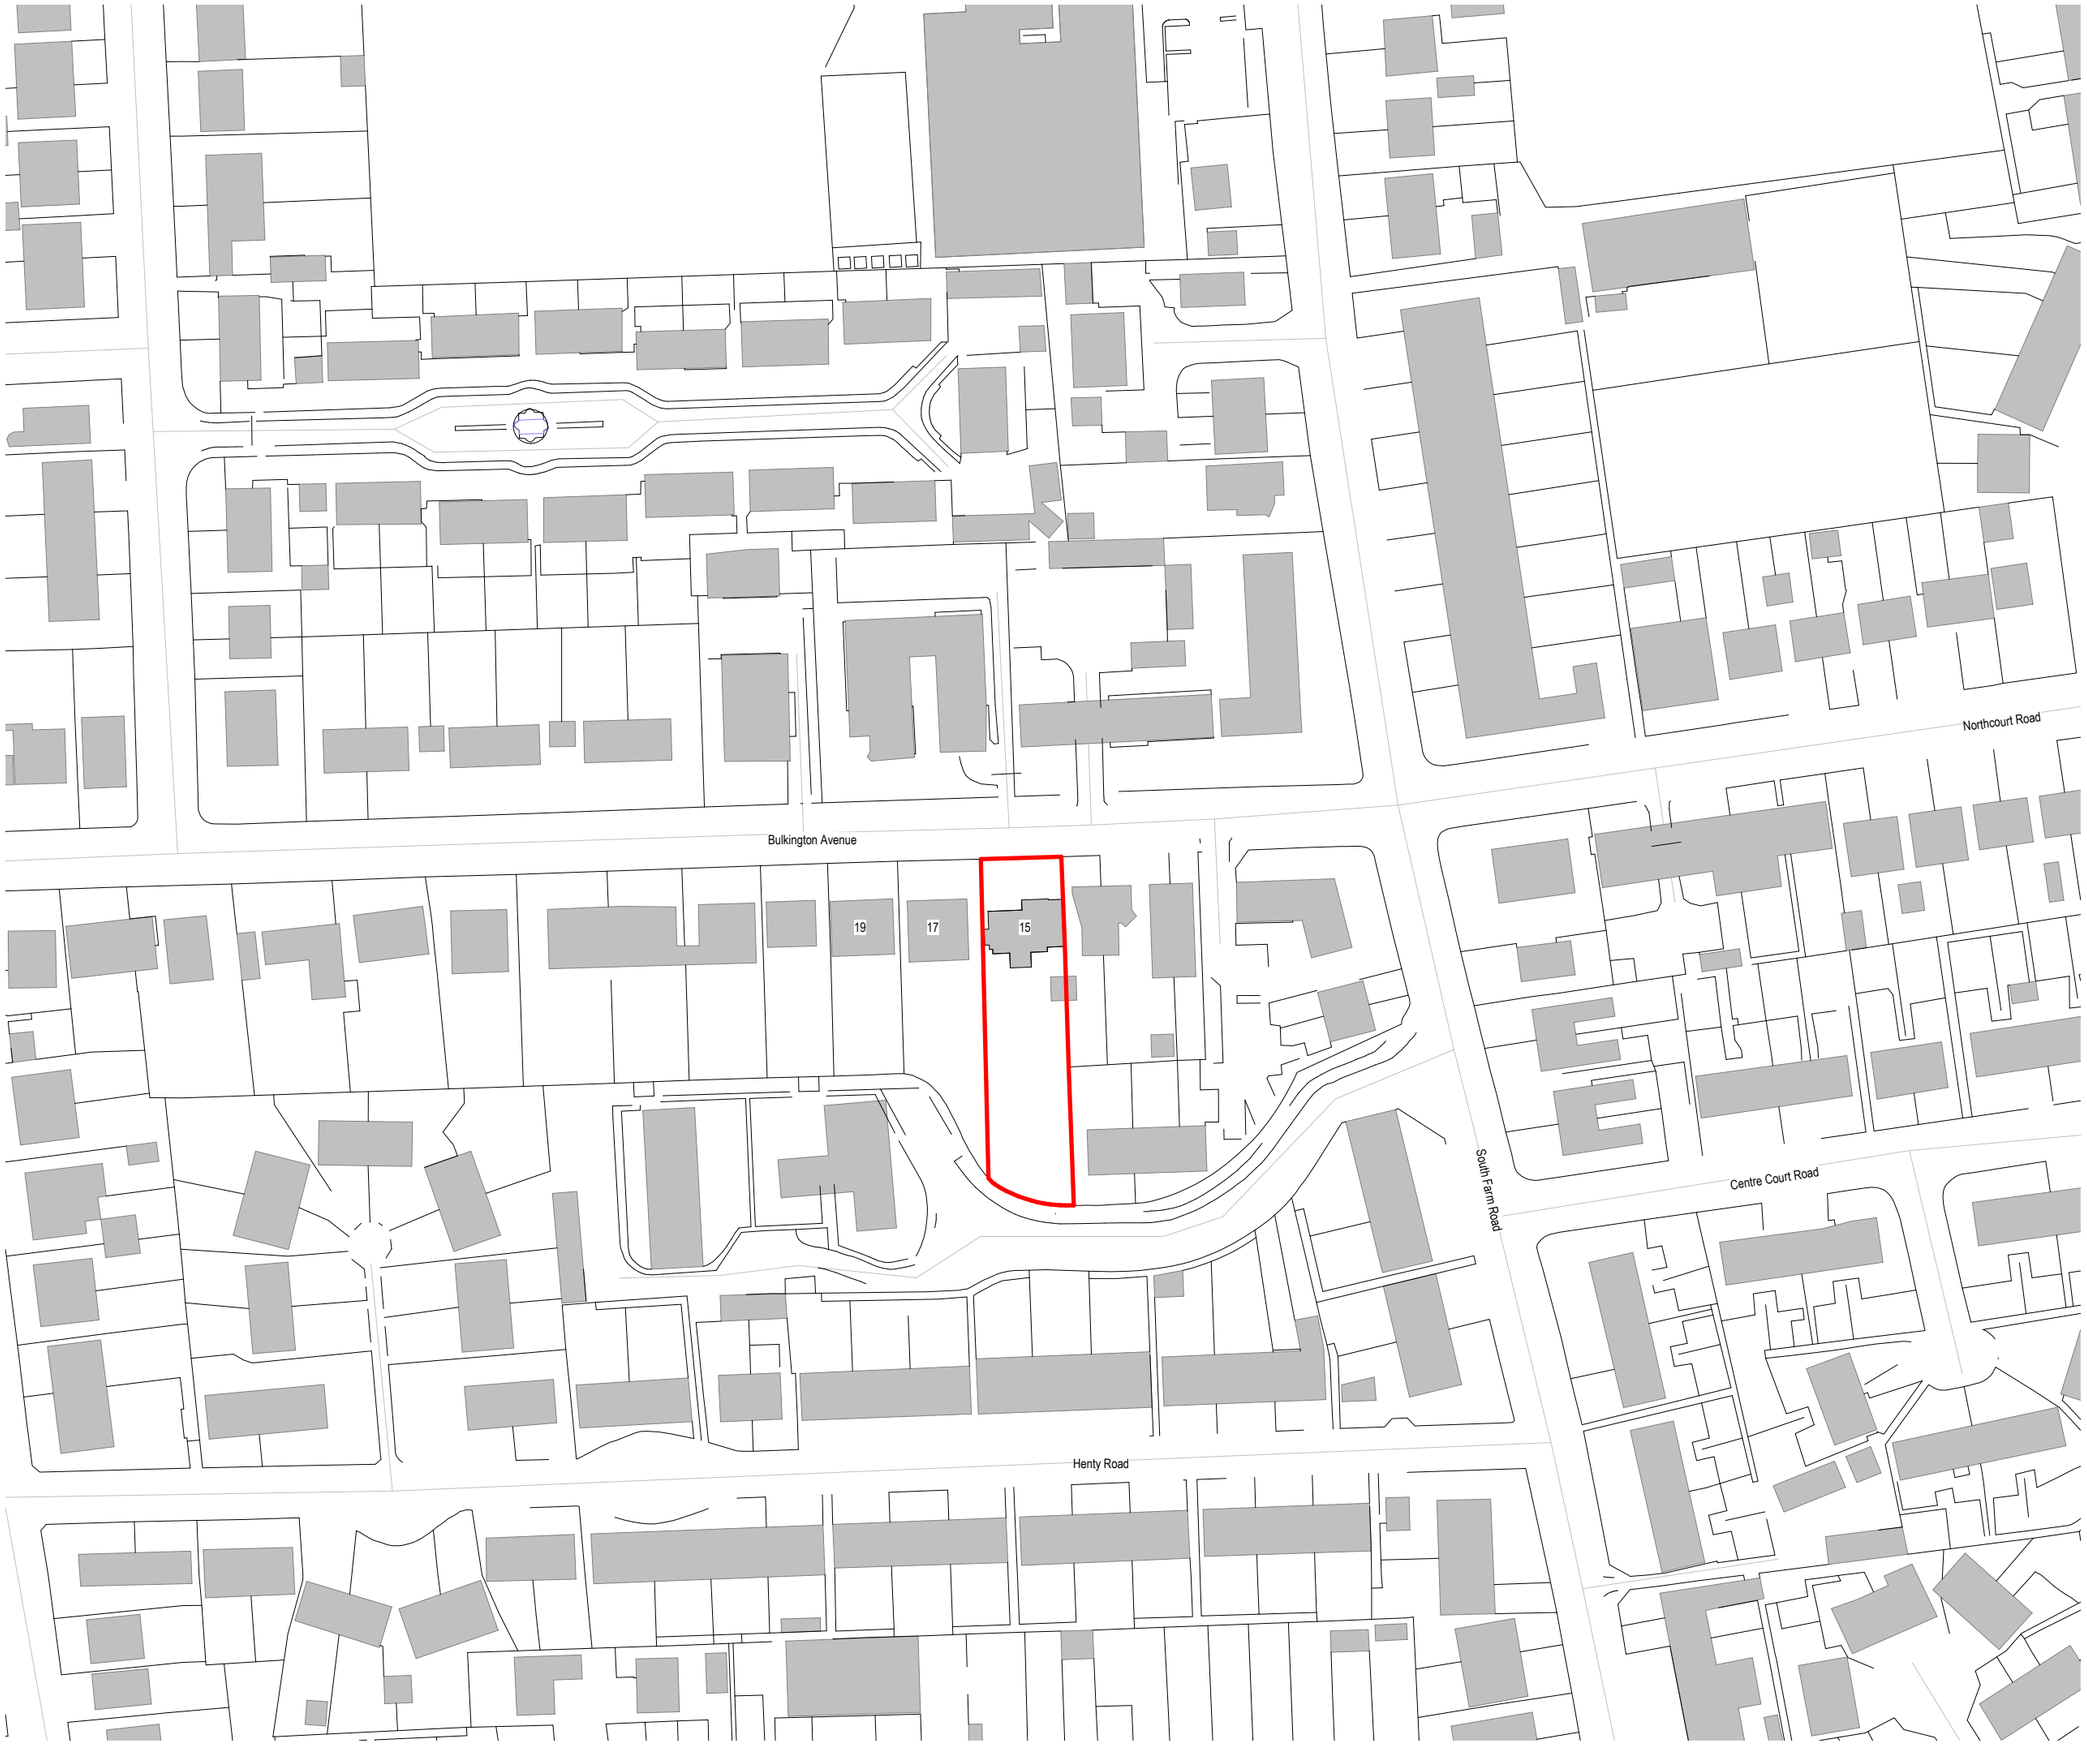


Revisions

No.	Description	Date	By
1	PLANNING	02-07-24	

Notes:

Scale 1 to 1250

0 12.5 25 62.5 M

Scale: 1 : 1250 @ A3

Project No. **402** Project Name: **15 Bulkington Av**

N

Drawing Name: **Site Location Plan**

Drawing No. **P001** Revision: **P1** Suitability Description: **PLANNING**

Drawn: MS Checked: GF Orig Paper Size: A3

F R E S H | Architects

T 07703682107 | 07393913140

info@fresh-architects.co.uk | www.fresharchitects.co.uk

Use figured dimensions only. All levels and dimensions to be checked. This drawing is to be read in conjunction with all other relevant drawings and specifications.

© FRESH Architects Ltd. All rights reserved