PLANNING ONLY

VIEW LOOKING SOUTH FROM STREET (PROPOSED)

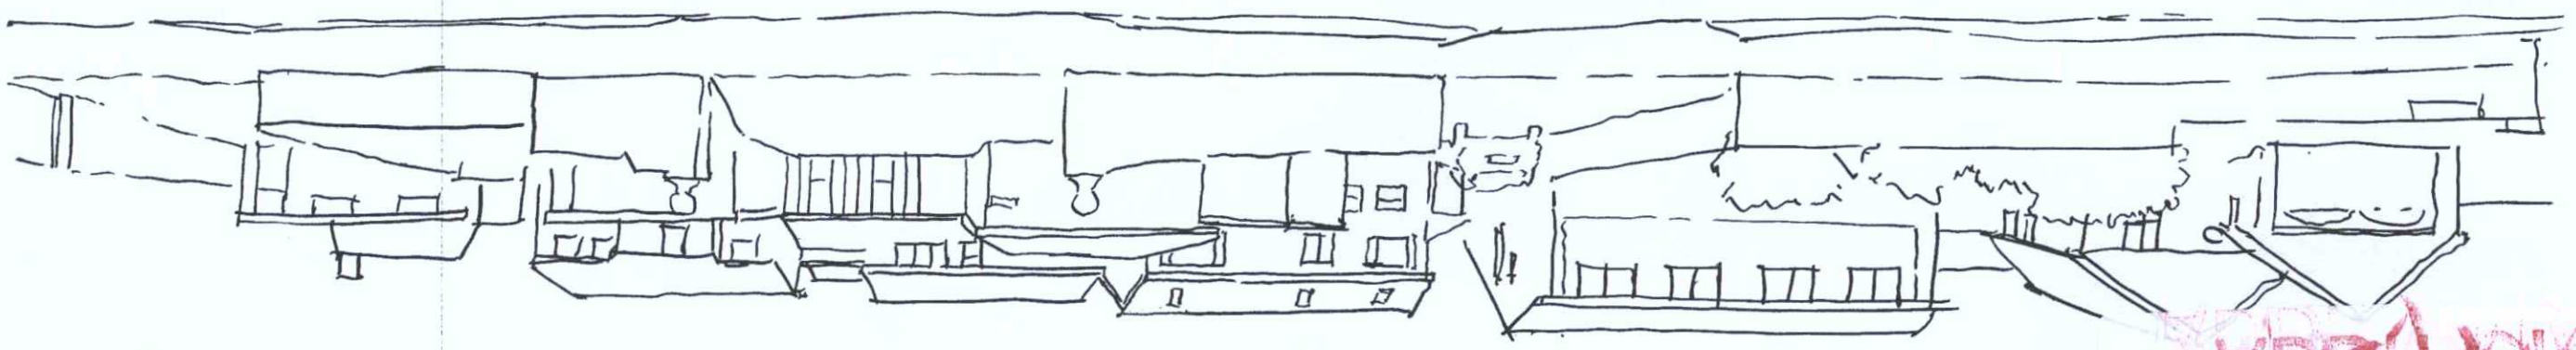

VIEW LOOKING SOUTH FROM STREET (EXISTING)



PLANNING SERVICES
ADUR & WORTHING

PLAN	AWDM\ 02/4/12
DATE	03/9/12
VALID	

Architects
garrick & team
36 Edmonton Avenue, Brighton, East Sussex, BN1 6EJ
t. 01273 51 33 67 e. sean@garrickandteam.co.uk
t. 01273 27 13 96

Client MR P. WORLEY
Scale NTS @A3
Date JUNE 2015
Title PANORAMIC VIEW - SHEET 1 OF 2
Number Drawing 1506-03A