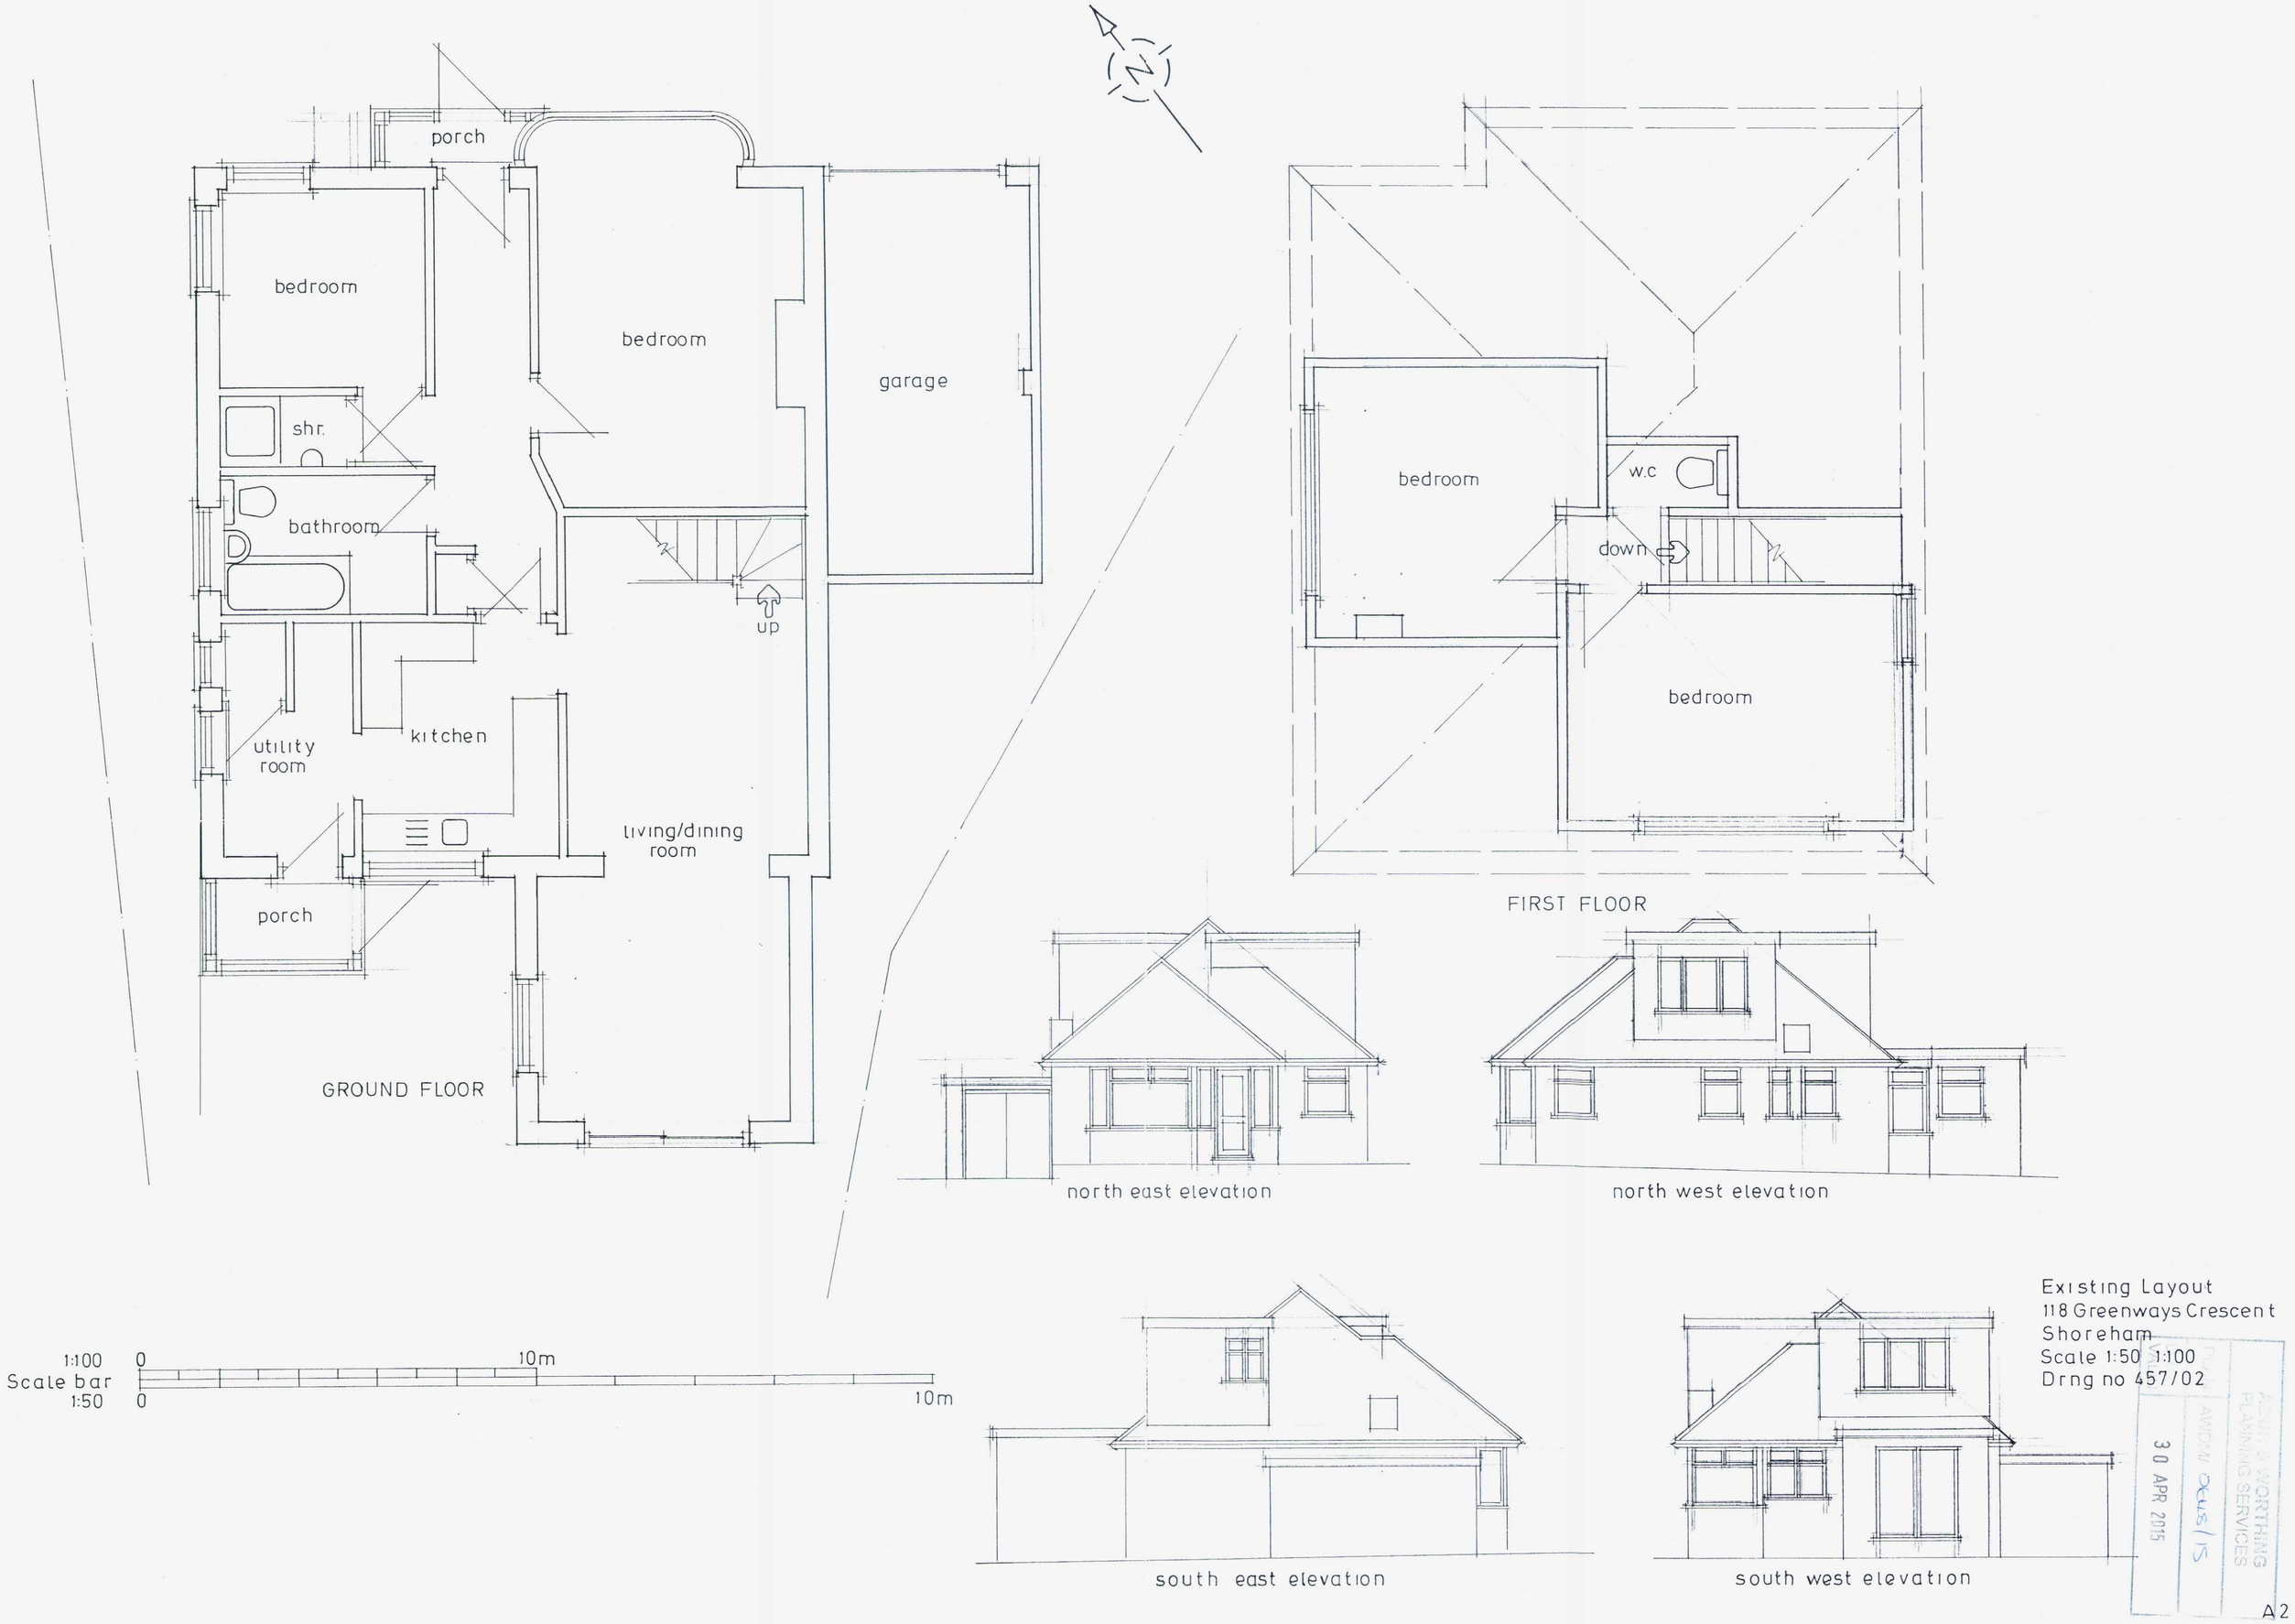

Existing Layout
118 Greenways Crescent
Shoreham
Scale 1:50 1:100
Drng no 457/02

ADUR & WORTHING PLANNING SERVICES
PLAN
AWDM/ 0648/15
VALID
30 APR 2015

A2