

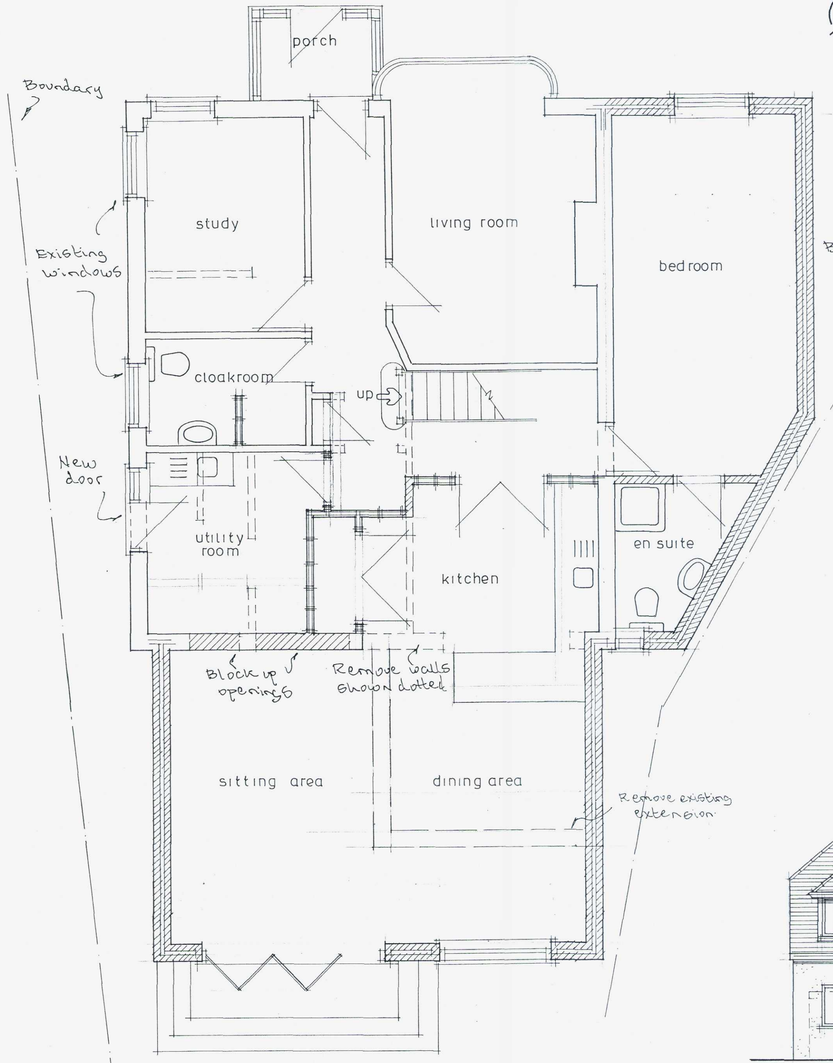



Ground Floor

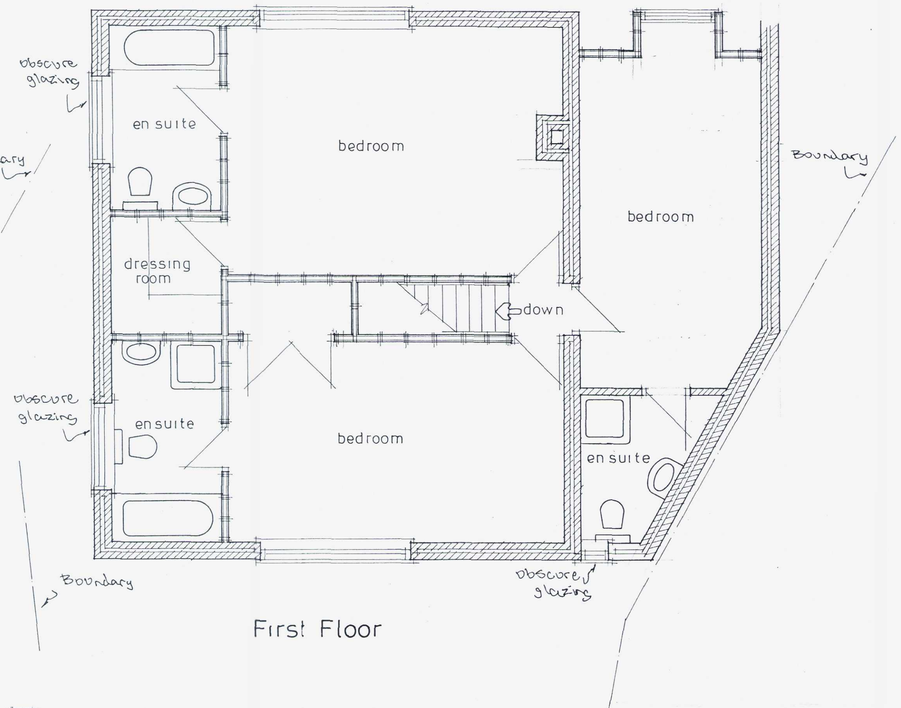

First Floor

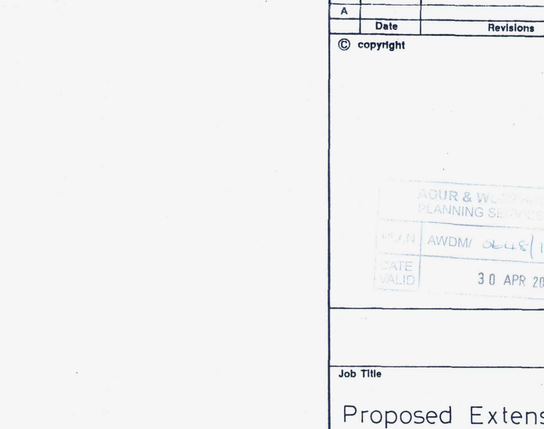


Site Plan 1:1250

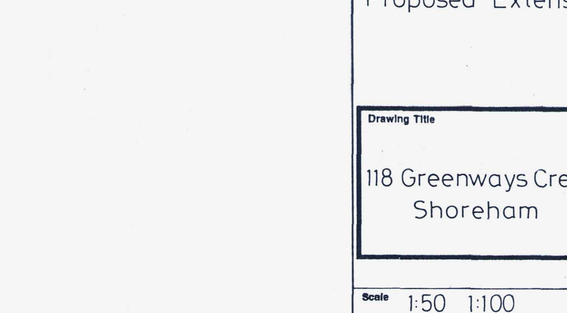


Block Plan 1:500



north east elevation

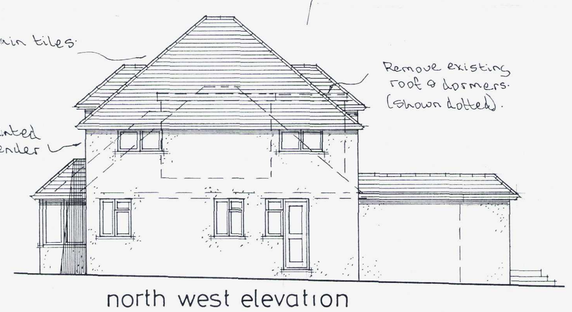

north west elevation

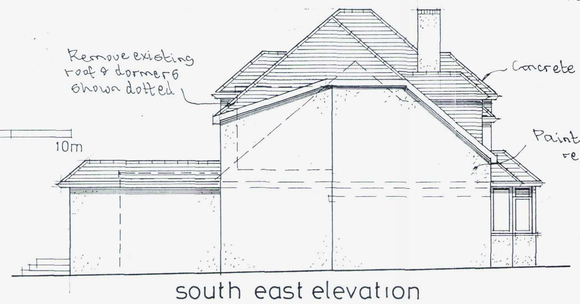

south east elevation



south west elevation

1:100 0 10 m
Scale bar
1:50 0 10m

A		
	Date	Revisions

© copyright

ADUR & WORTHING PLANNING SERVICES
PLAN. AWDM/ 0616/15
DATE VALID 30 APR 2015

Job Title

Proposed Extensions

Drawing Title

118 Greenways Crescent
Shoreham

Scale 1:50 1:100

Date | Drawn by

Drg No. 457/01 | Rev.

841 x 594mm A1