

ADUR & WORTHING
PLANNING SERVICES
PLAN AWDM/0595/15
DATE VALID - 1 MAY 2015




West Elevation

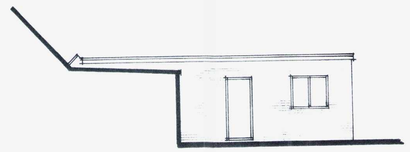


South Elevation

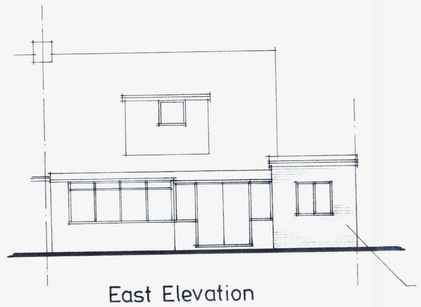


East Elevation

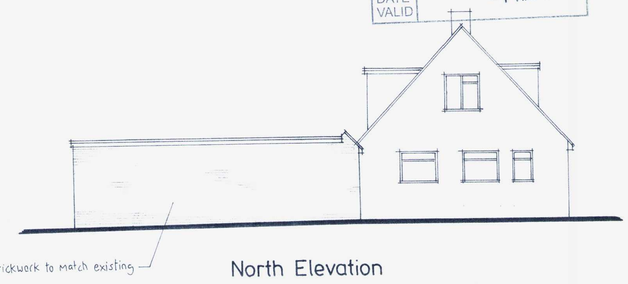

North Elevation

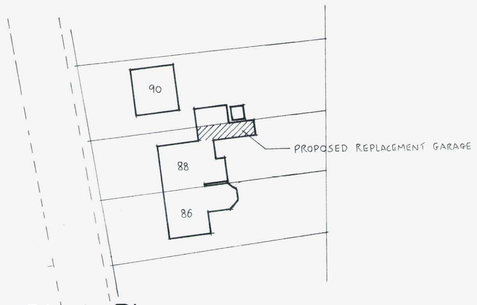


Block Plan 1:500

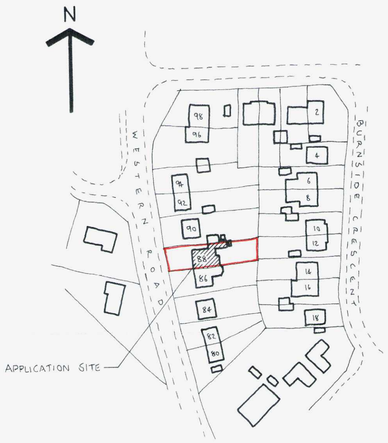


Location Plan 1:1250

A1 PAPER SIZE SCALE 1:50 0 1 2 3 4 5
1:100 0 1 2 3 4 5 6 7 8 9 10
1:500 0 10 20 30
1:1250 0 10 20 30 40 50

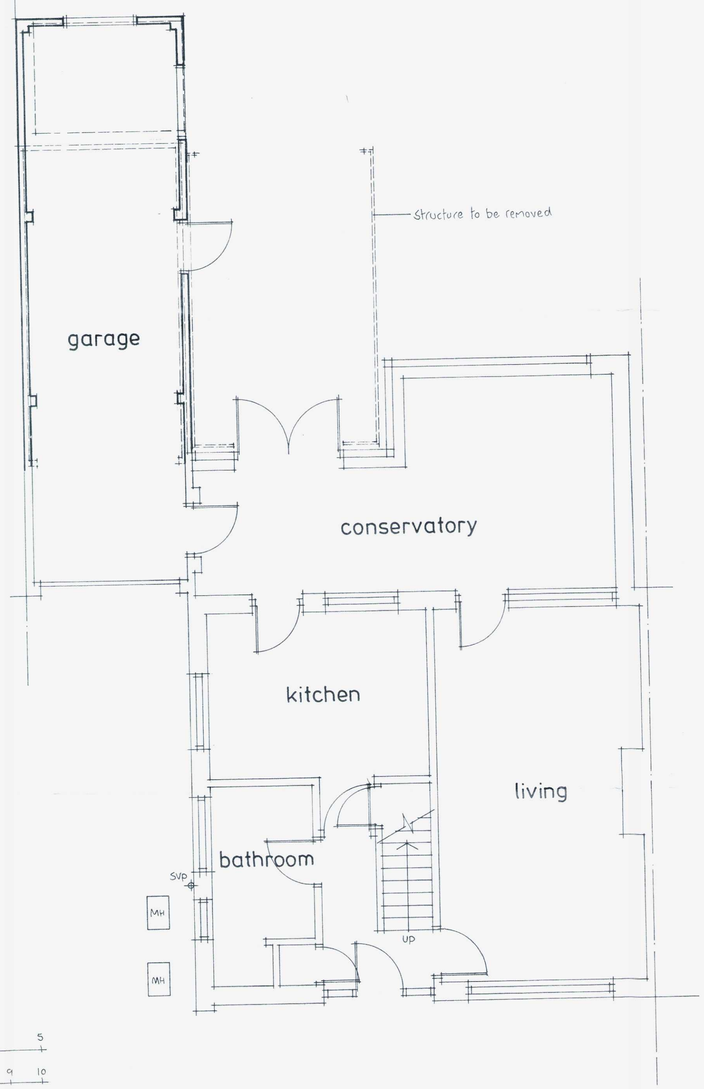

Ground Floor Plan

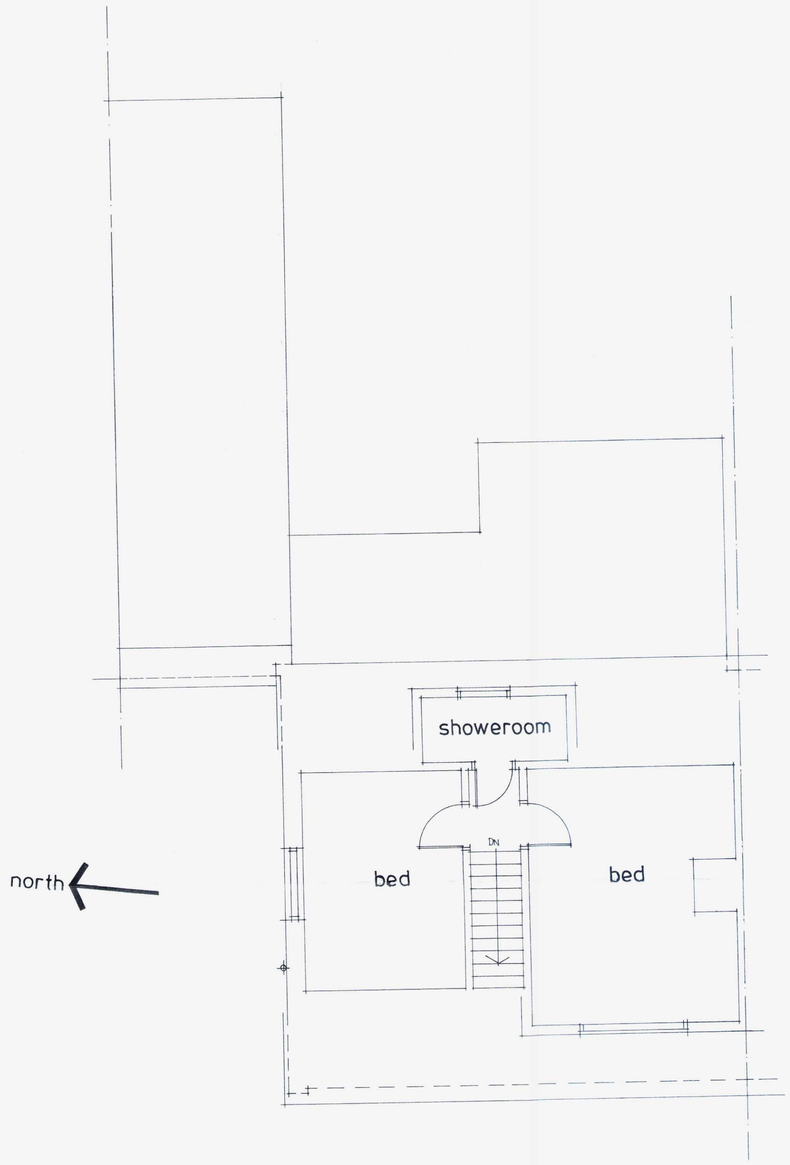

First Floor Plan

REVISIONS:
REV 'A' 21.4.15
South Elevation - door/window moved

Do not scale from this drawing all dimensions must be checked on site. This drawing is the sole copyright of Insite Planning Ltd.

Insite Planning Ltd
5 Beechwood Avenue
Brighton, East Sussex
BN1 8ED
Tel: 01273 558118
Email: insiteplanning@yahoo.co.uk

Client:

Job:
88 Western Road
Sompting

Proposed
Replacement Garage

Date: 13.5.15 Scale: 1:50, 1:100

Drawing No. 1570/1878 A