
ADUR & WORTHING
PLANNING SERVICES


PLAN	AWDM/ 0111/15
DATE VALID	24 APR 2015

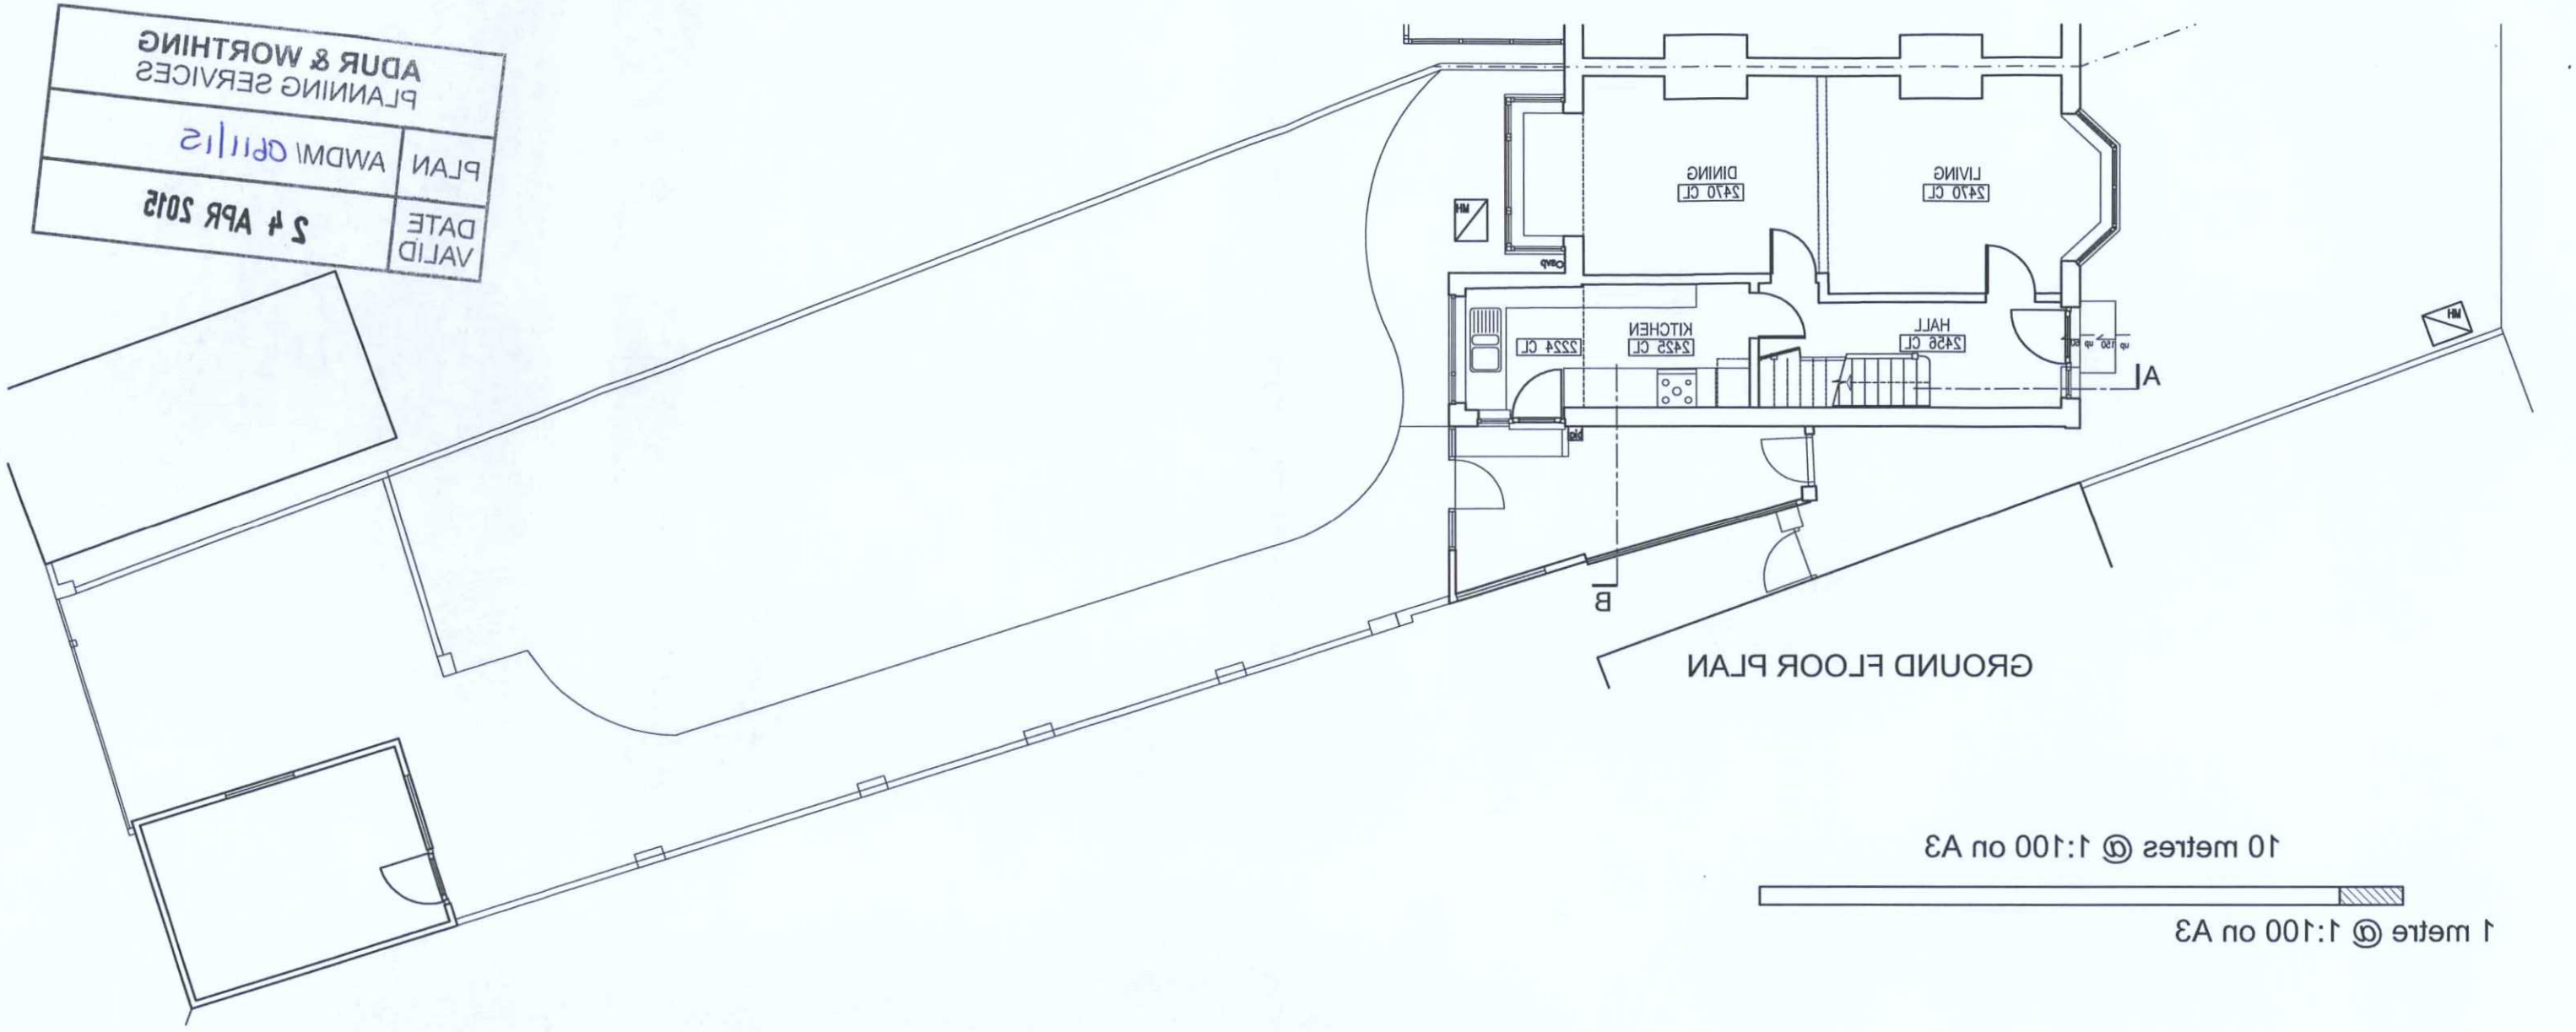

GROUND FLOOR PLAN

10 metres @ 1:100 on A3

1 metre @ 1:100 on A3

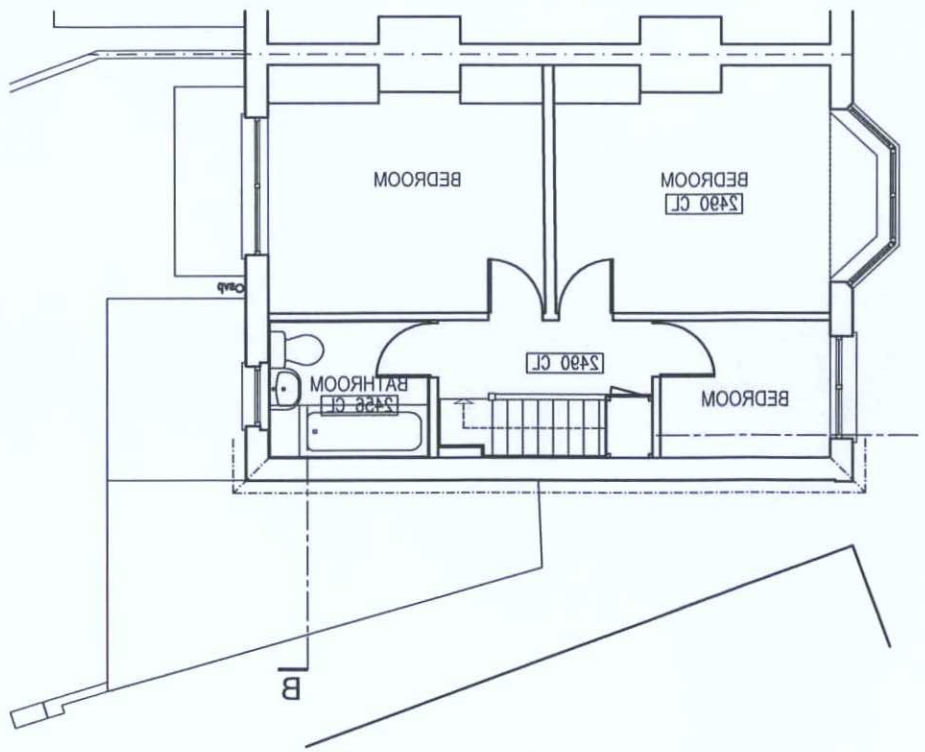

FIRST FLOOR PLAN

rev.	date

These drawings should be approved by Local Authority Building Control or other appropriate checking Authority prior to commencement of the work.
NB. Dwelings can be scaled for planing purpose only
No dimensions to be scaled from this drawing.
All dimensions to be checked on site.
This drawing is copyright.

client
Mrs Kim Francis

project
35 Annwer Avenue
Lancing

drawing
Existing Plans

scale 1:100@A3 date 12.01.15

drawn BBB

9 Kenton Road
Hove, East Sussex
BN3 4FG
tel: 01273 298217
fax: 01273 298217
e-mail: info@clairehaigharchitects.co.uk

Claire Haigh
Associates Ltd

CH 663 /002 rev.