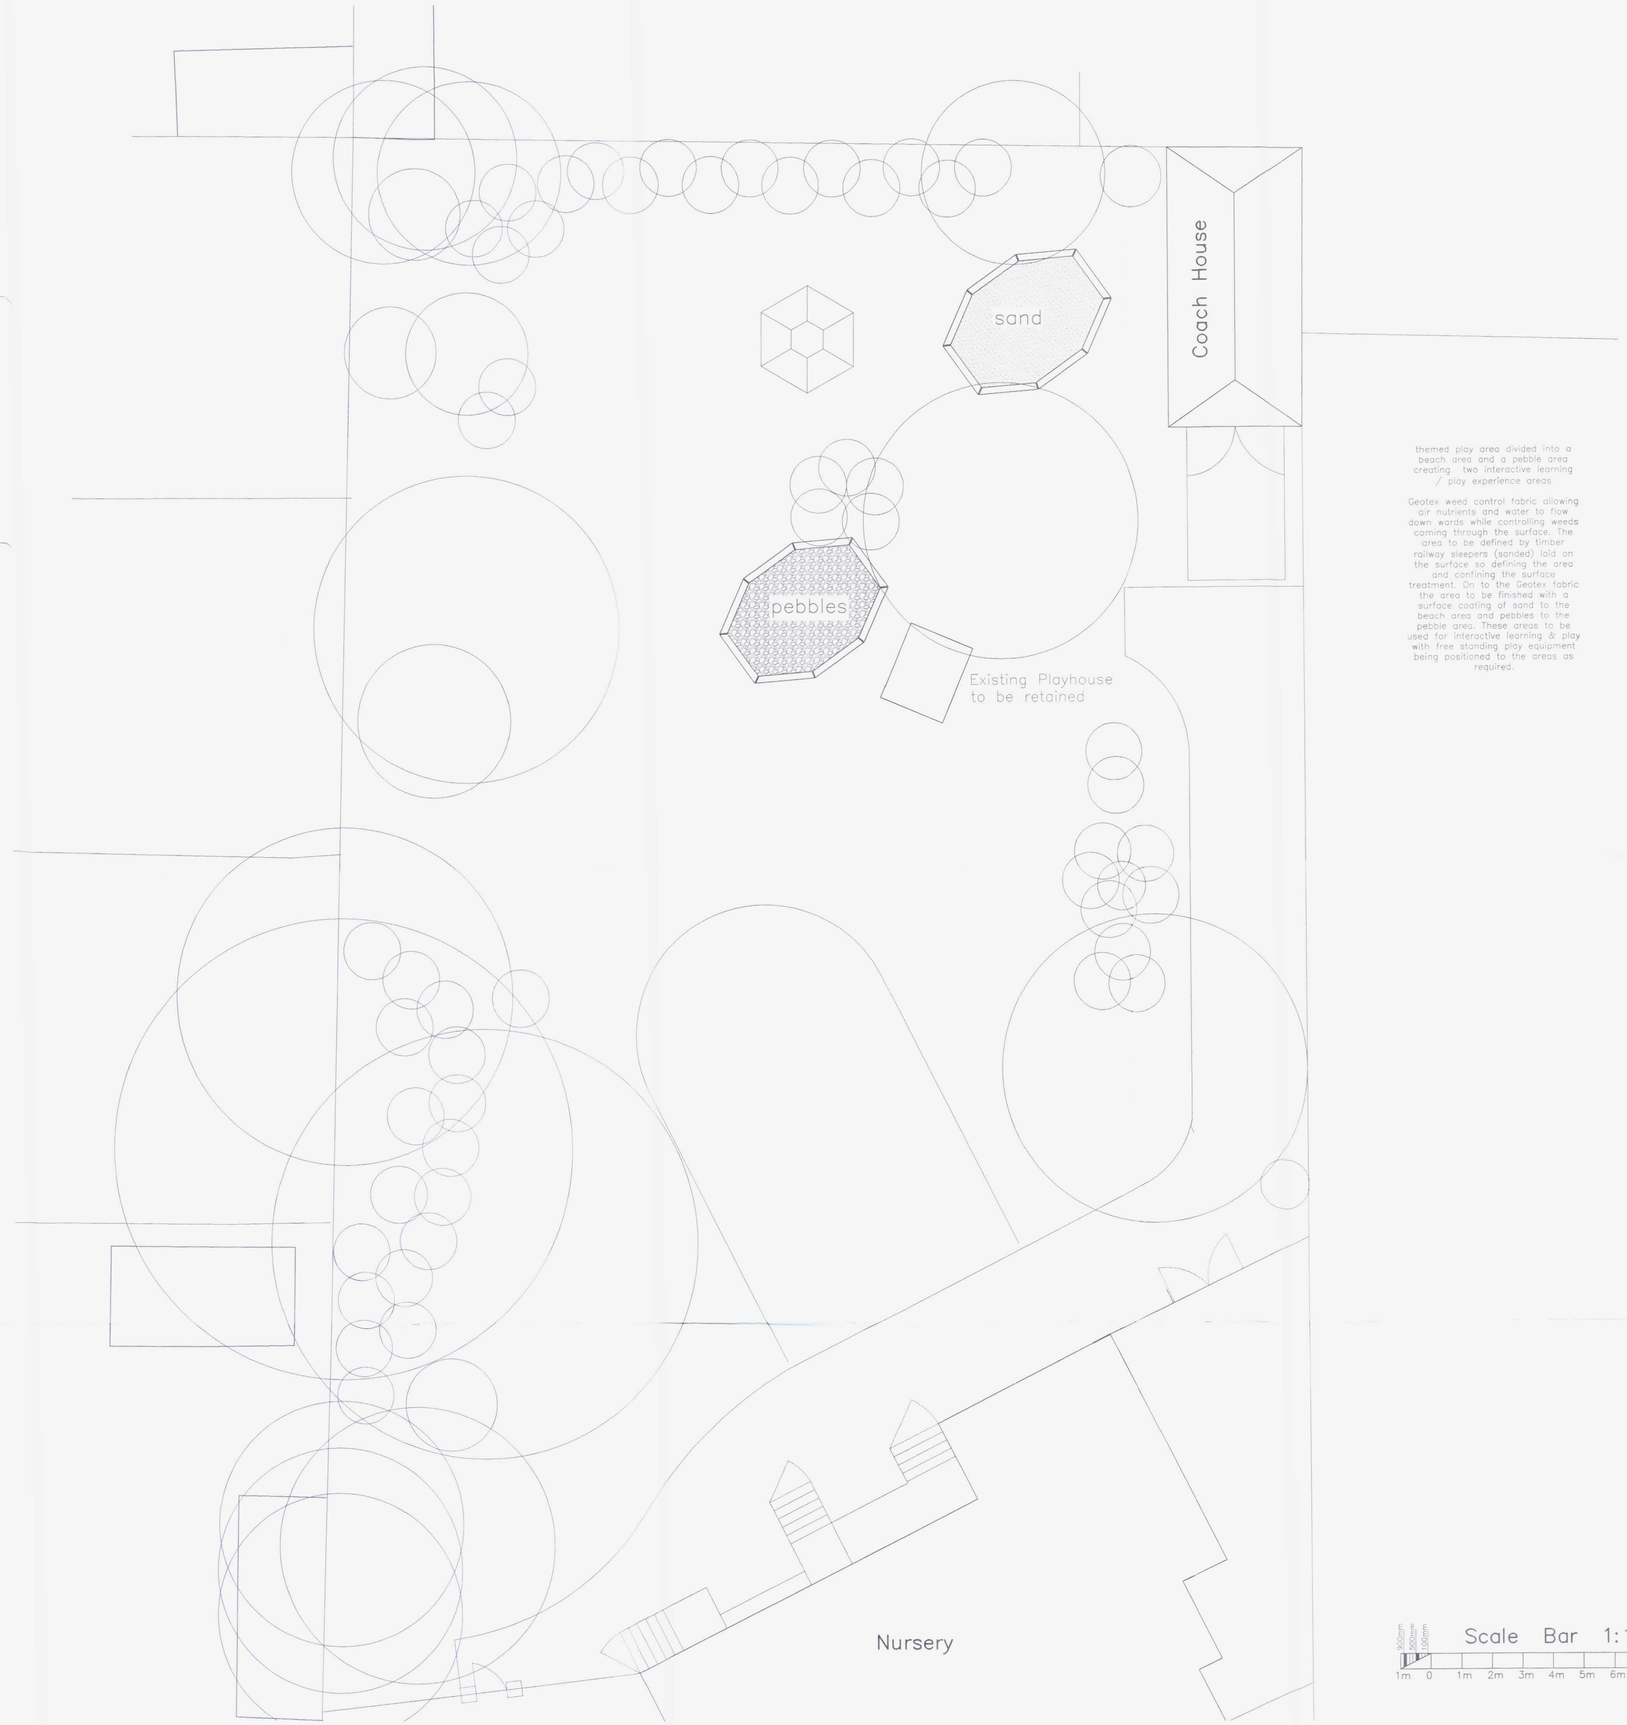

themed play area divided into a beach area and a pebble area creating two interactive learning / play experience areas

Geotex weed control fabric allowing air nutrients and water to flow down wards while controlling weeds coming through the surface. The area to be defined by timber railway sleepers (sanded) laid on the surface so defining the area and confining the surface treatment. On to the Geotex fabric the area to be finished with a surface coating of sand to the beach area and pebbles to the pebble area. These areas to be used for interactive learning & play with free standing play equipment being positioned to the areas as required.

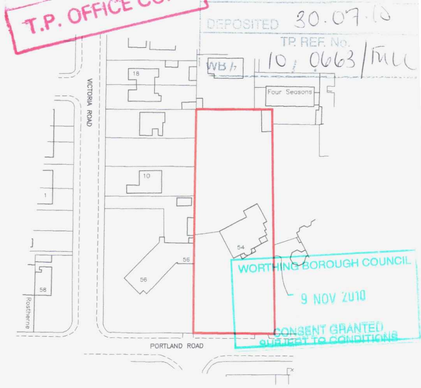

Location Plan
Scale 1:1250

Site Plan
Scale 1:500



N

Scale Bar 1:100

Rev.	Description	Date
A	Drawing finalised	26/05/10

The Client is advised to ascertain and comply with his duties under the C.D.M. Regs 2007. and his obligations under the Party Wall etc. Act 1996 and Disability Discrimination Act 1995, where applicable.
Contractors must verify all dimensions on site before commencing any work.
The copyright of this drawing is reserved.
The drawing must not be disclosed without authority
The drawings and drawing notes do not purport to cover each and every item required to complete the project, the notes are not a specification of works, the contractor is advised to verify the full extent of the works with the client.
This drawing to be read in conjunction with Designers Risk Assessment

Project
54 Richmond Road
Worthing
W. Sx.
BN11 1PS

Themed Play Area

Client
Reflections

Drawing no.	2381–30	A
Scale 1:100	Date April. 2010	

KG DESIGNS
CHARTERED BUILDING SURVEYORS
ARCHITECTURAL DESIGN CONSULTANTS
129 Tarring Road, Worthing,
West Sussex. BN11 4HE
TEL : 01903 217313
E-MAIL : kgd@kgdesigns.com