T.P. OFFICE COPY

PROPOSED ELEVATION OF GREENHOUSE

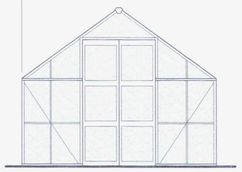

East Elevation

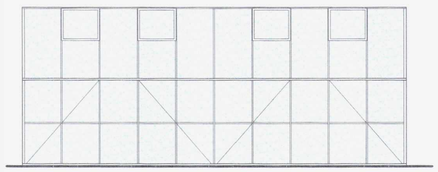

South Elevation

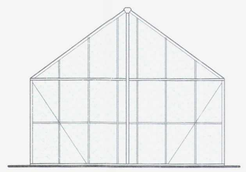

West Elevation

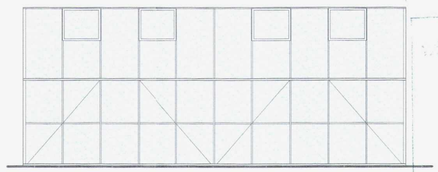

North Elevation

WORTHING BOROUGH COUNCIL
ADDITIONAL
REF: WB/ 10 / 0663/FUL
DATE: 31/08/2010

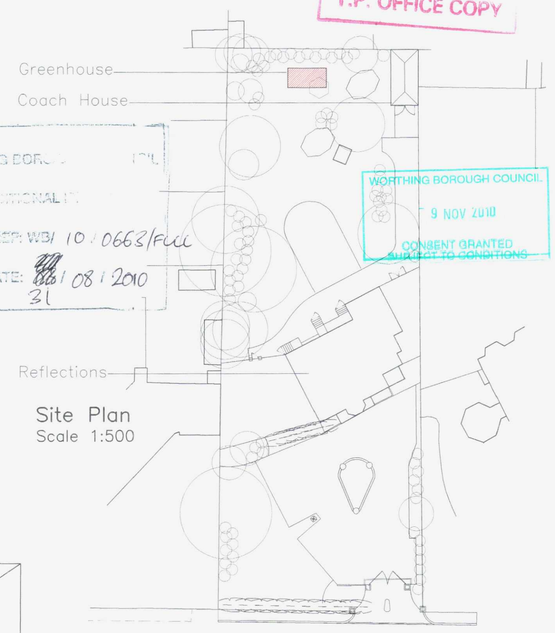

WORTHING BOROUGH COUNCIL
9 NOV 2010
CONSENT GRANTED
SUBJECT TO CONDITIONS

Site Plan
Scale 1:500

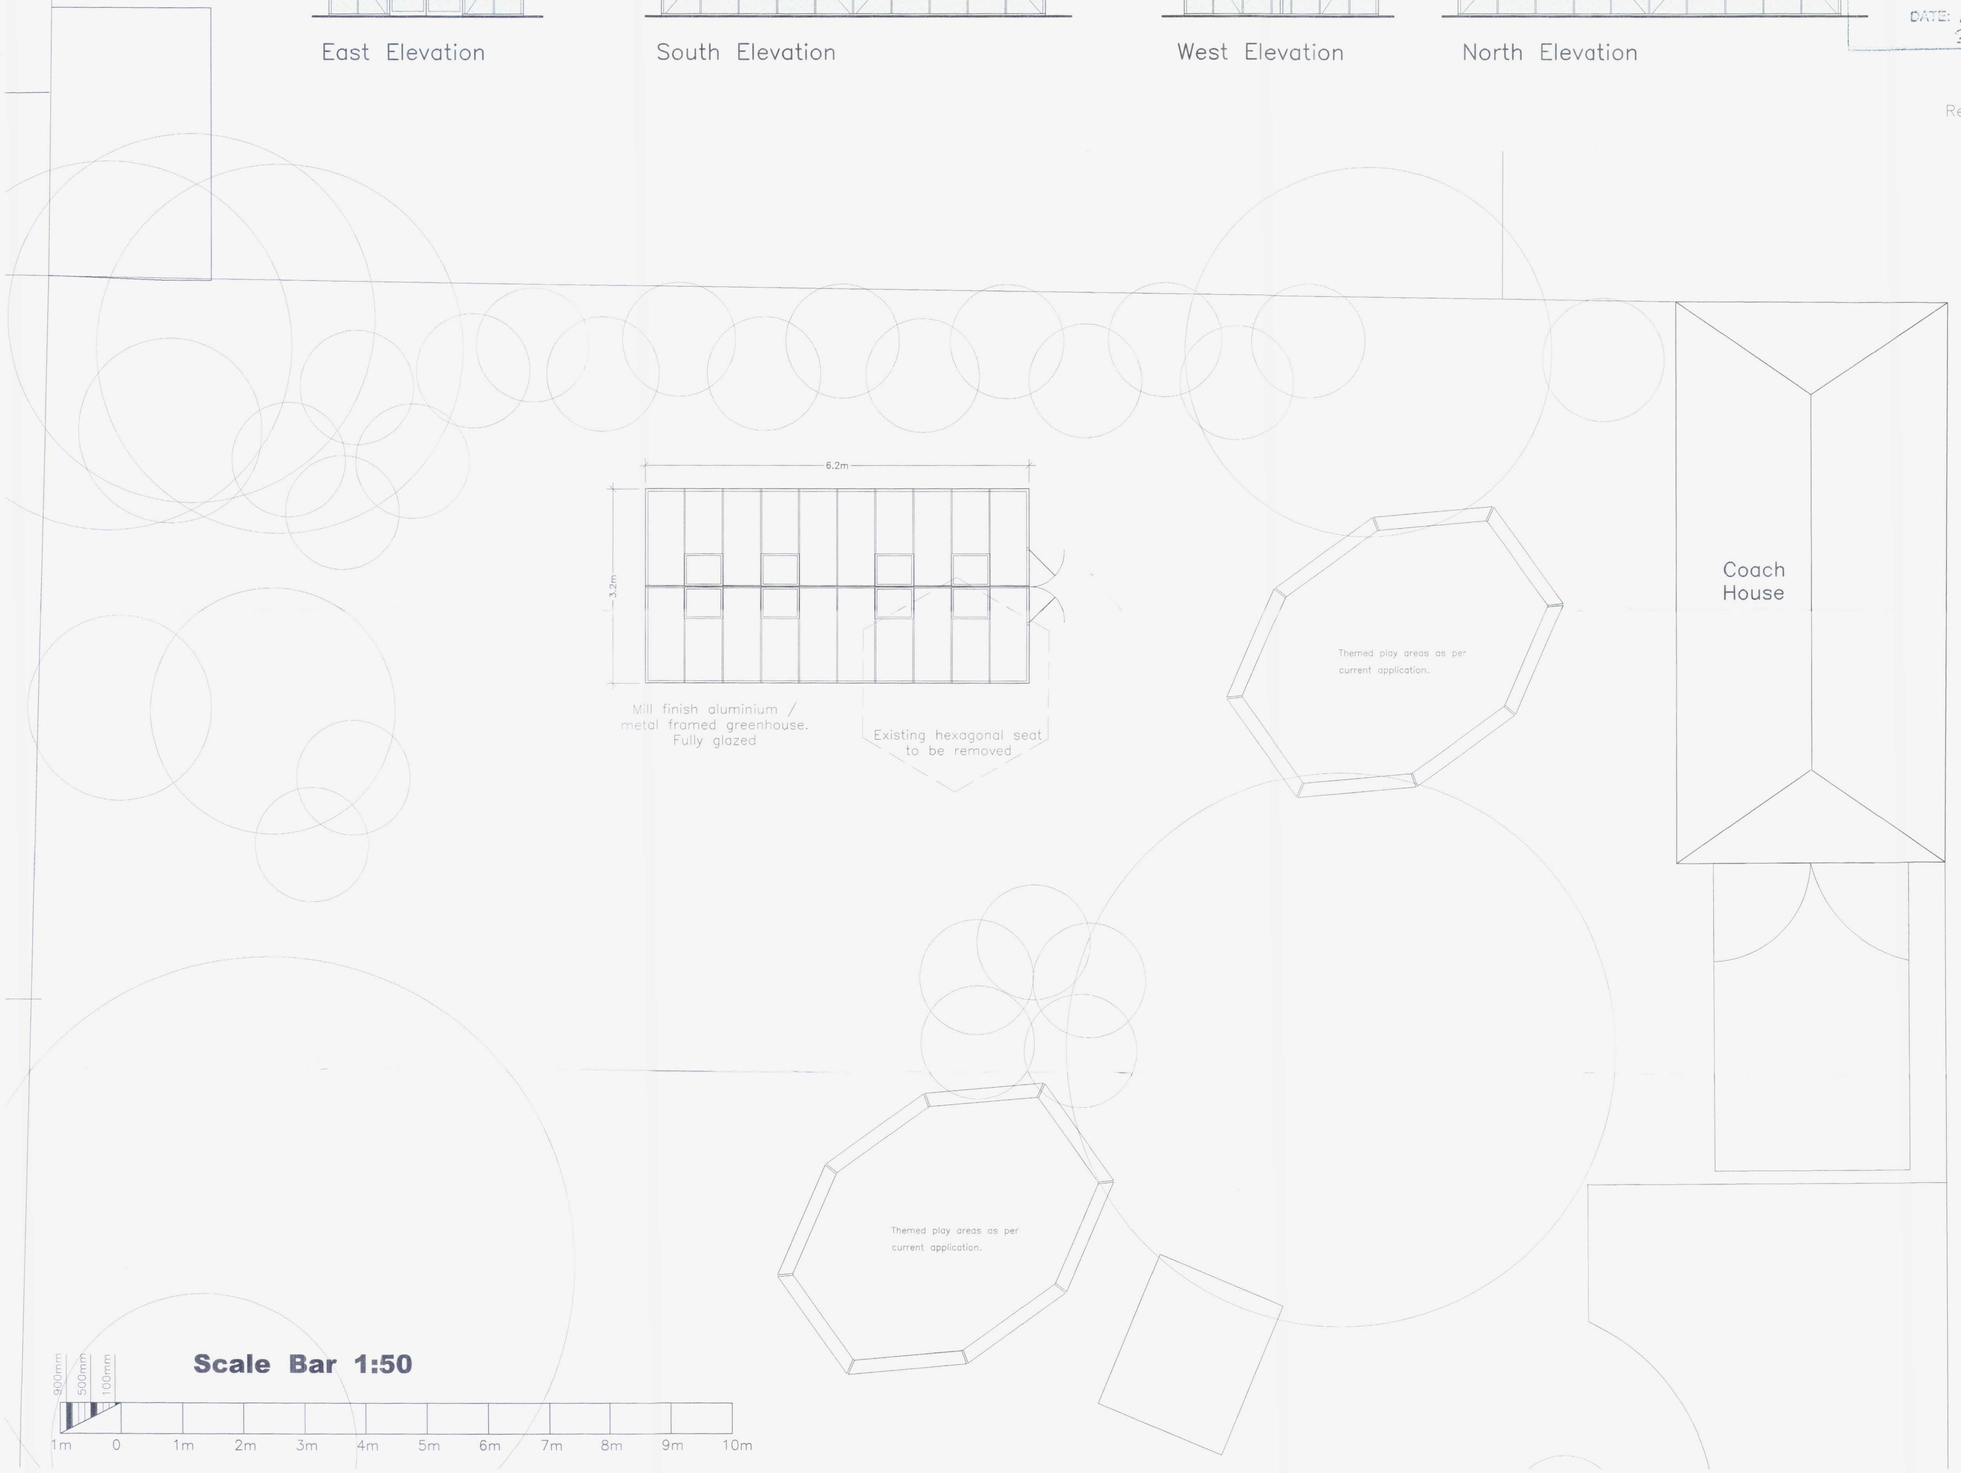



Location Plan
Scale 1:1250

The Client is advised to ascertain and comply with his duties under the C.D.M. Regs 2007, and his obligations under the Party Wall etc. Act 1996 and Disability Discrimination Act 1995, where applicable.
Contractors must verify all dimensions on site before commencing any work.
The copyright of this drawing is reserved.
The drawing must not be disclosed without authority
The drawings and drawing notes do not purport to cover each and every item required to complete the project, the notes are not a specification of works, the contractor is advised to verify the full extent of the works with the client.
This drawing to be read in conjunction with Designers Risk Assessment

Project

54 Richmond Road
Worthing
W. Sx.
BN11 1PS

Proposed Greenhouse

Client
Reflections

Drawing no. 2381—31

Scale 1:50 | Date Aug. 2010

KG DESIGNS

CHARTERED BUILDING SURVEYORS
ARCHITECTURAL DESIGN CONSULTANTS

129 Tarring Road, Worthing,
West Sussex. BN11 4HE
TEL : 01903 217313
E—MAIL : kgd@kgdesigns.com