


PROPOSED ELEVATION OF GREENHOUSE

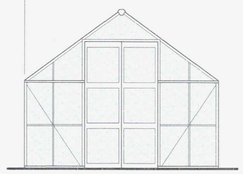


East Elevation

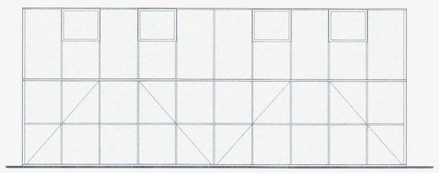


South Elevation

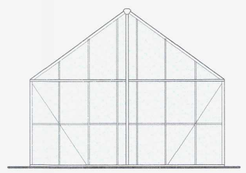


West Elevation

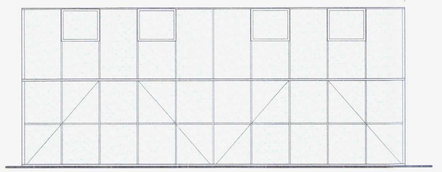

North Elevation

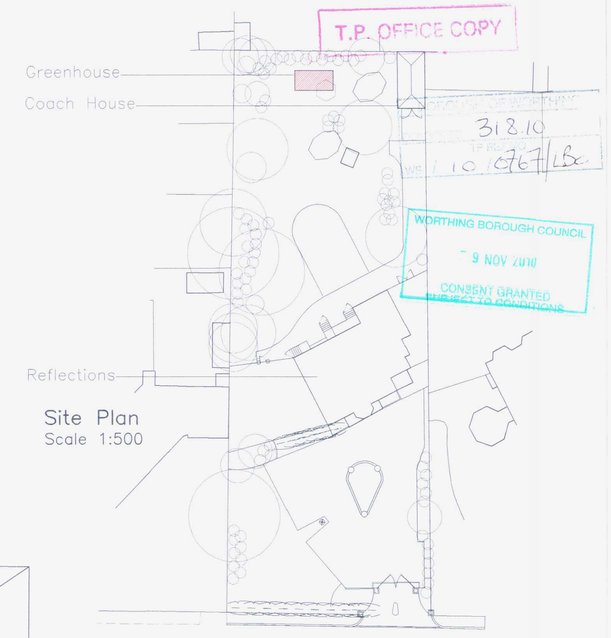


Site Plan
Scale 1:500

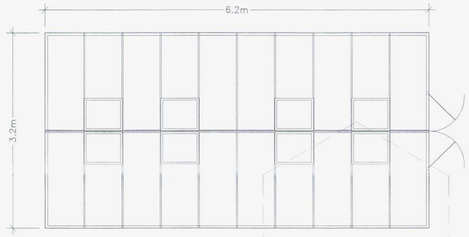


Mill finish aluminium / metal framed greenhouse. Fully glazed

Existing hexagonal seat to be removed




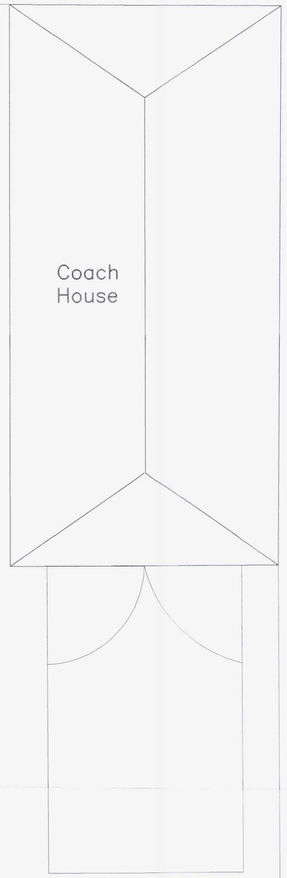

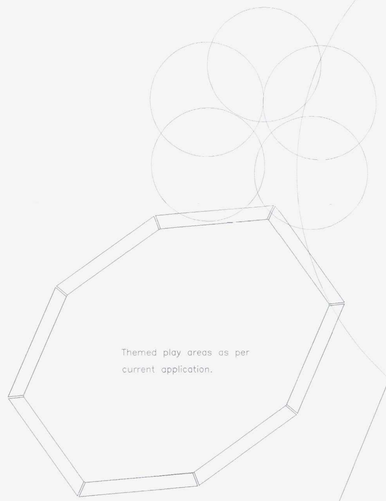



Location Plan
Scale 1:1250

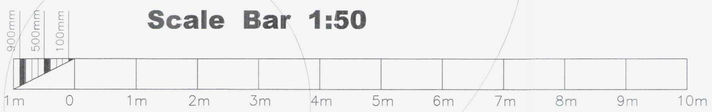

The Client is advised to ascertain and comply with his duties under the C.D.M. Regs 2007, and his obligations under the Party Wall etc. Act 1996 and Disability Discrimination Act 1995, where applicable.
Contractors must verify all dimensions on site before commencing any work.
The copyright of this drawing is reserved.
The drawing must not be disclosed without authority
The drawings and drawing notes do not purport to cover each and every item required to complete the project, the notes are not a specification of works, the contractor is advised to verify the full extent of the works with the client.
This drawing to be read in conjunction with Designers Risk Assessment.

Project

54 Richmond Road
Worthing
W. Sx.
BN11 1PS

Proposed Greenhouse

Client
Reflections

Drawing no. 2381–31

Scale 1:50

Date Aug. 2010

KG DESIGNS

CHARTERED BUILDING SURVEYORS
ARCHITECTURAL DESIGN CONSULTANTS

129 Tarring Road, Worthing,
West Sussex. BN11 4HE
TEL : 01903 217313
E–MAIL : kgd@kgdesigns.com