

North


Ground Floor

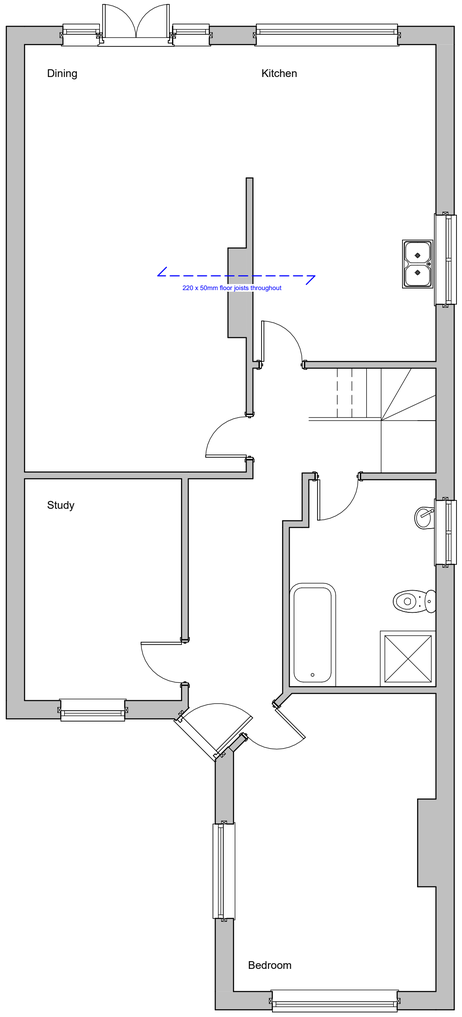


First Floor

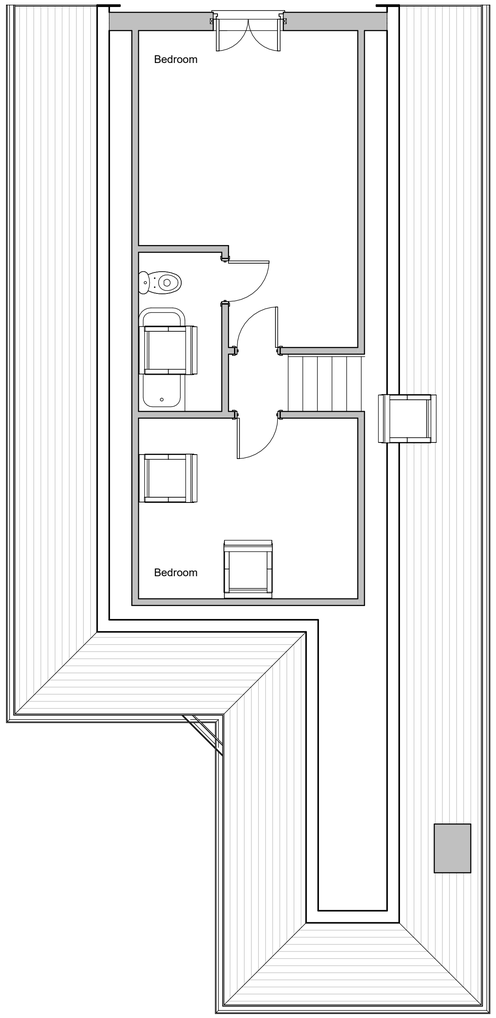

Roof Plan

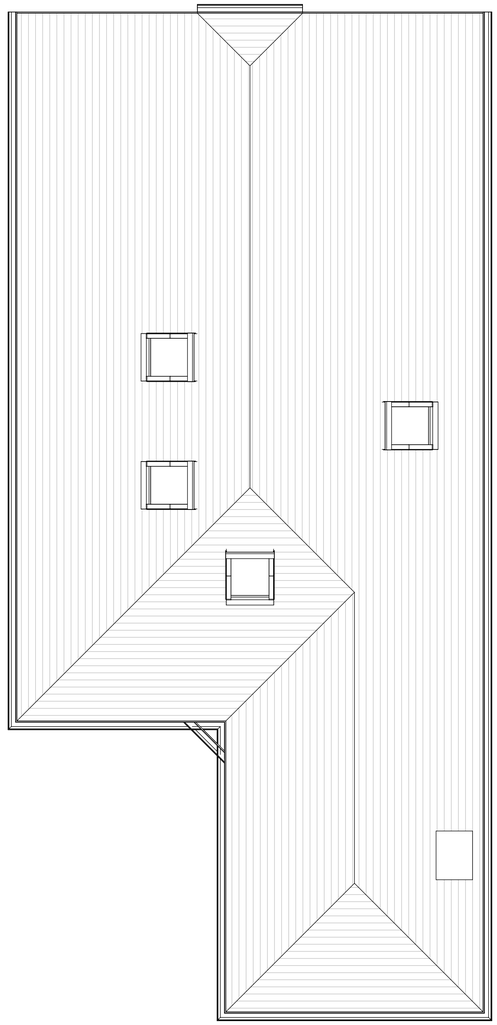

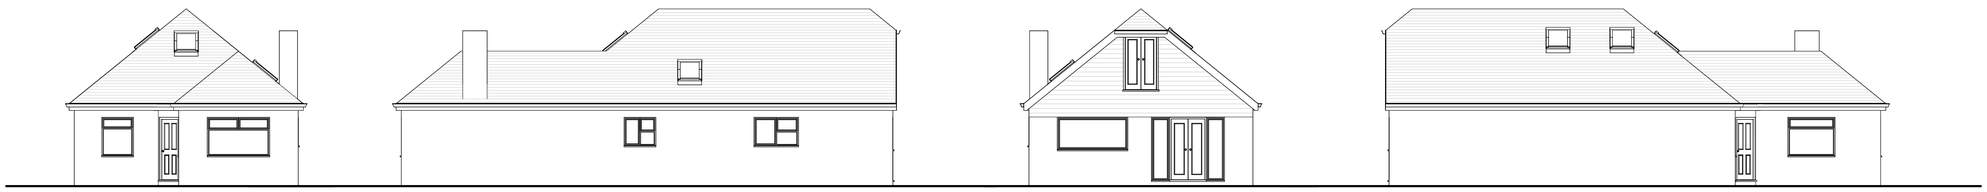

Front Elevation

East

Side Elevation

North

Rear Elevation

West

Side Elevation

South

Revisions

0.5 0 0.5 1 1.5 2 2.5
SCALE 50 1: m

1 0 1 2 3 4 5
SCALE 100 1: m

5 0 5 10 15 20 25
SCALE 500 1: m

10 0 10 20 30 40 50
SCALE 1250 1: m

Materials

Drawing Number	2026/161	Sheet	1 of 3
Size	A1	Scale	1:50, 1:100. 1:500, 1:1250

Project

Existing details
September 2026

Job Title

7 Kings Road
Southwick
East Sussex
BN42 4RJ

Do Not scale from this drawing except for planning as photocopies will be subject to distortion
Drawings to be read in conjunction with all other Designers and structural engineers contract drawings and specifications:
Any discrepancies must be brought to the attention of the Designer immediatialy.
The contractor must verify all dimensions by site measurement before ordering materials or manufacturing components
Substitute materials and products to those named will be acceptable if proven to be of equal or higher performance and not in conflict with other elements

M.J.Humphrey Ltd

RICS cabe chartered association of building engineers

Mel Humphrey MRICS
9 Aldsworth Avenue
Goring By Sea
West Sussex
BN12 4XQ

Mel@mjhumphrey.co.uk
07701055182

Adam Humphrey MCIOB
21 Pendine Avenue
Worthing
West Sussex
BN11 2NA

Adam@mjhumphrey.co.uk
07812419142