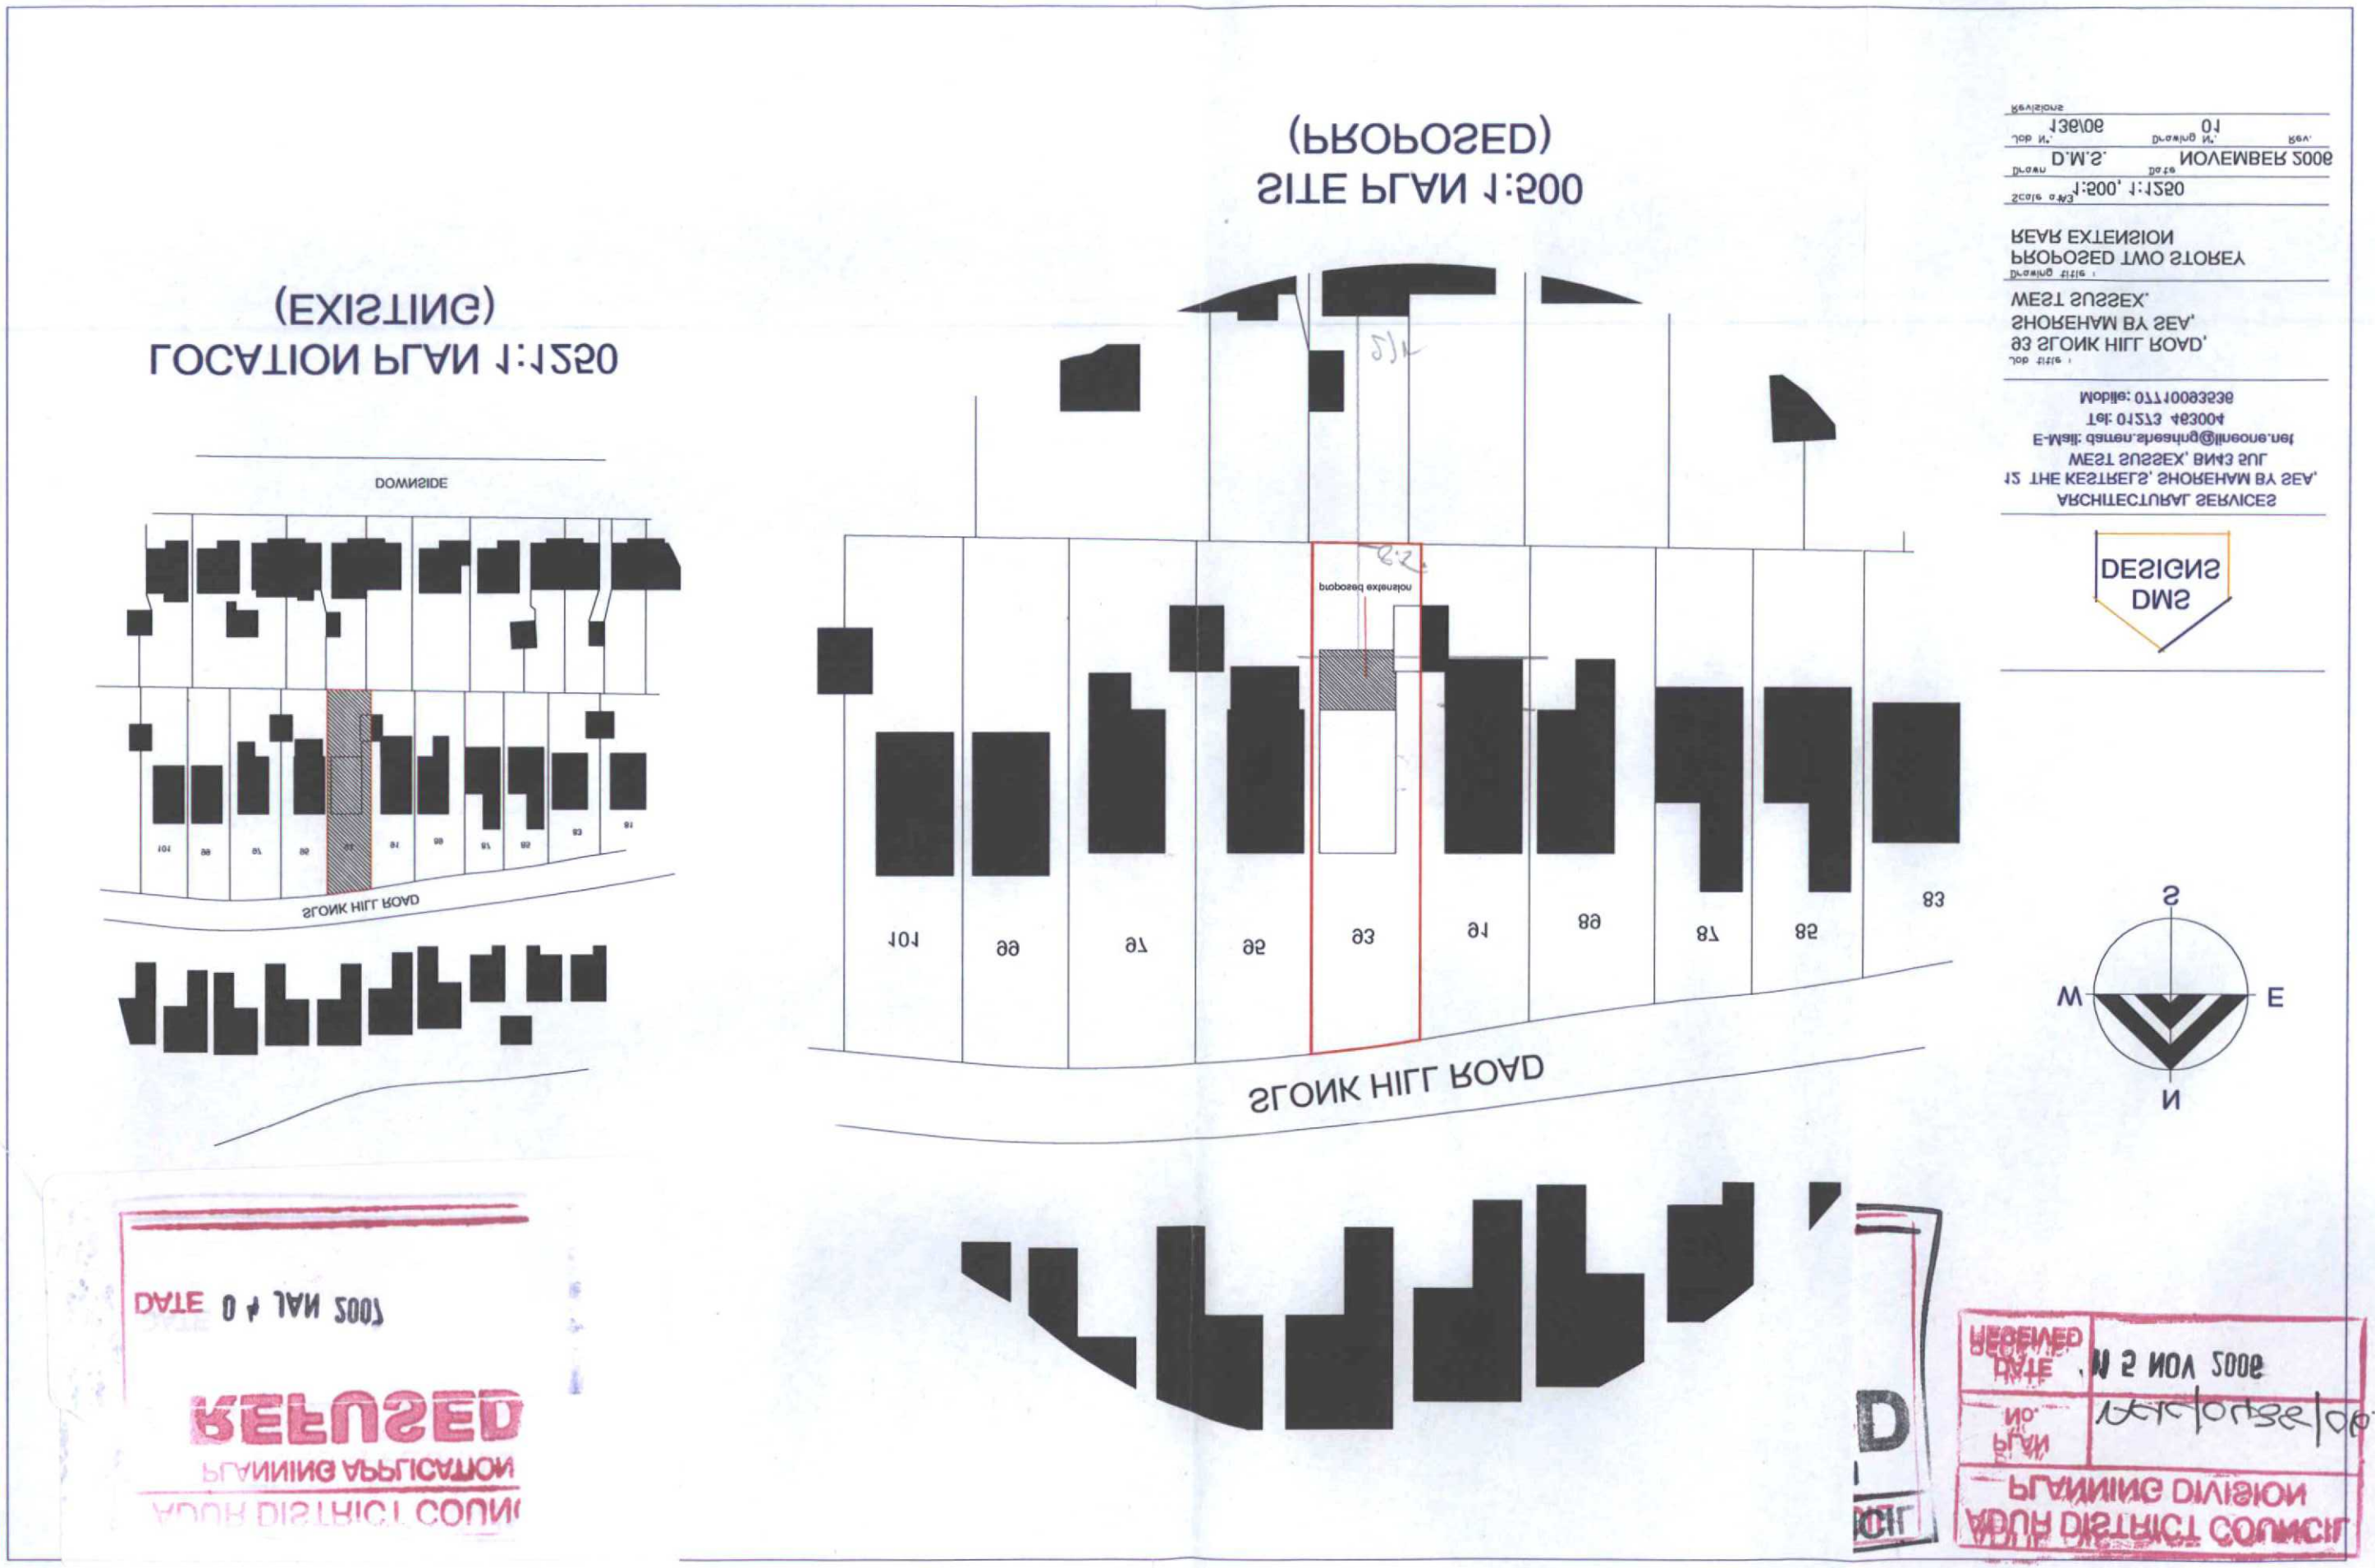

(PROPOSED)
SITE PLAN 1:500
(EXISTING)
LOCATION PLAN 1:1250
SLONK HILL ROAD
DOWNSIDE
proposed extension
DESIGNS
DMS
ARCHITECTURAL SERVICES
12 THE KESTRELS, SHOREHAM BY SEA,
WEST SUSSEX, BN43 5UT
E-Mail: damen.sheahing@lineone.net
Tel: 01273 453004
Mobile: 07710093536
Job Title :
93 SLONK HILL ROAD,
SHOREHAM BY SEA,
WEST SUSSEX.
Drawing title :
PROPOSED TWO STOREY
REAR EXTENSION
Scale at A3 1:500, 1:1250
Drawn D.M.S.
Date NOVEMBER 2006
Job No. 1356/06
Drawing No. 10
Rev.
Revisions
S
E
N
W
RECEIVED
DATE 12 NOV 2006
PLAN No.
ADUR DISTRICT COUNCIL
PLANNING DIVISION
REFUSED
PLANNING APPLICATION
ADUR DISTRICT COUNCIL
DATE 04 JAN 2007