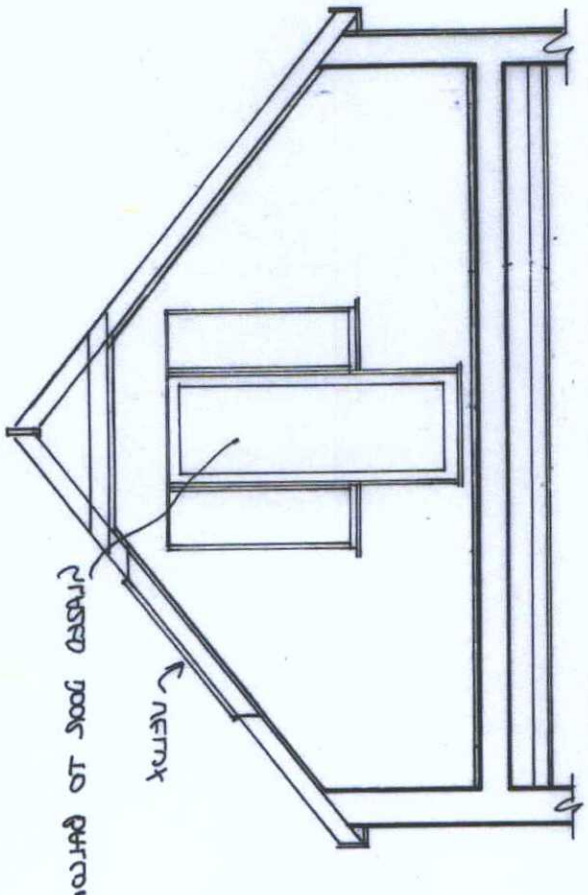

PROPOSED SECTION B-B 1:20

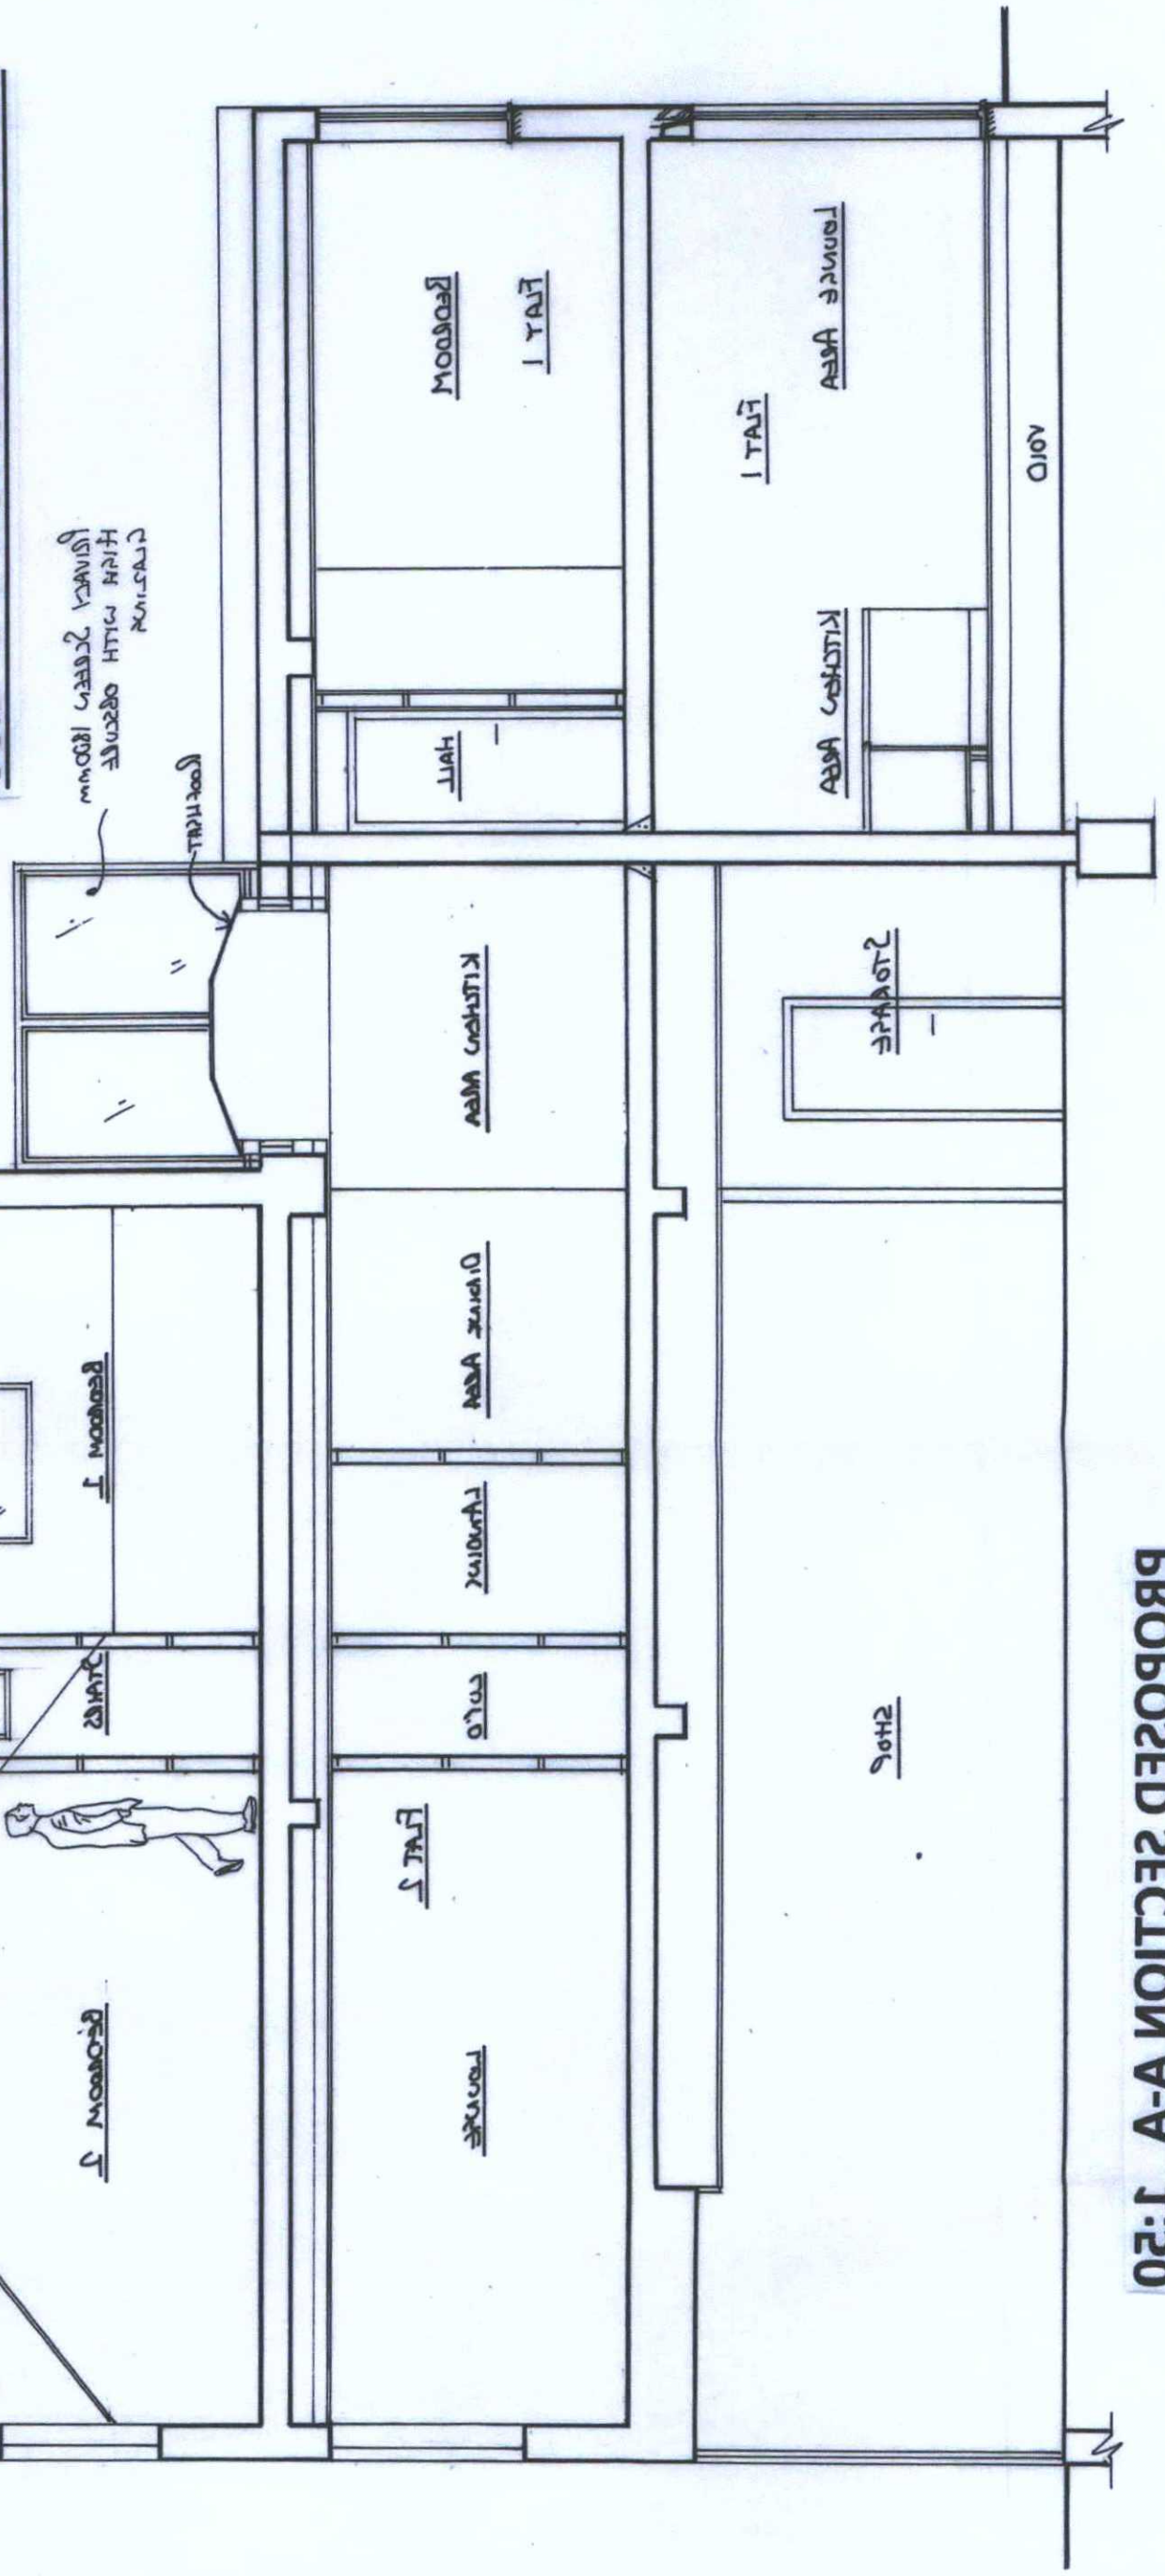

PROPOSED SECTION A-A 1:50

AMENDMENT

DATE VALID	PLAN
Dec. 12/9/17	AMDM OPS2/17

ADUR & WORTHING
PLANNING SERVICES

1:50 @ A3

PARTY WALL AND ARCHITECTURAL SERVICES	Steve Barrett C.Build E, CABE, MFPWS, Assoc RICS Tel: 07519 384248 e.mail: bsbpartywalls@yahoo.co.uk web: bsbpartywallservices.co.uk
ADDRESS: 12 NORTH ROAD LANCING CLIENT: TUDOR MANOR DATE: Nov 17 DRAWING No. 850/17/12/17/1 PROJECT: CONVERSION OF SHOP & OFFICE	The Party Wall etc. Act 1996 The property owner is reminded of their duty to serve notice on all adjoining owners. Structure Read in conjunction with structural engineers calculations. NOTES:
A3	NORTH