
Block Plan

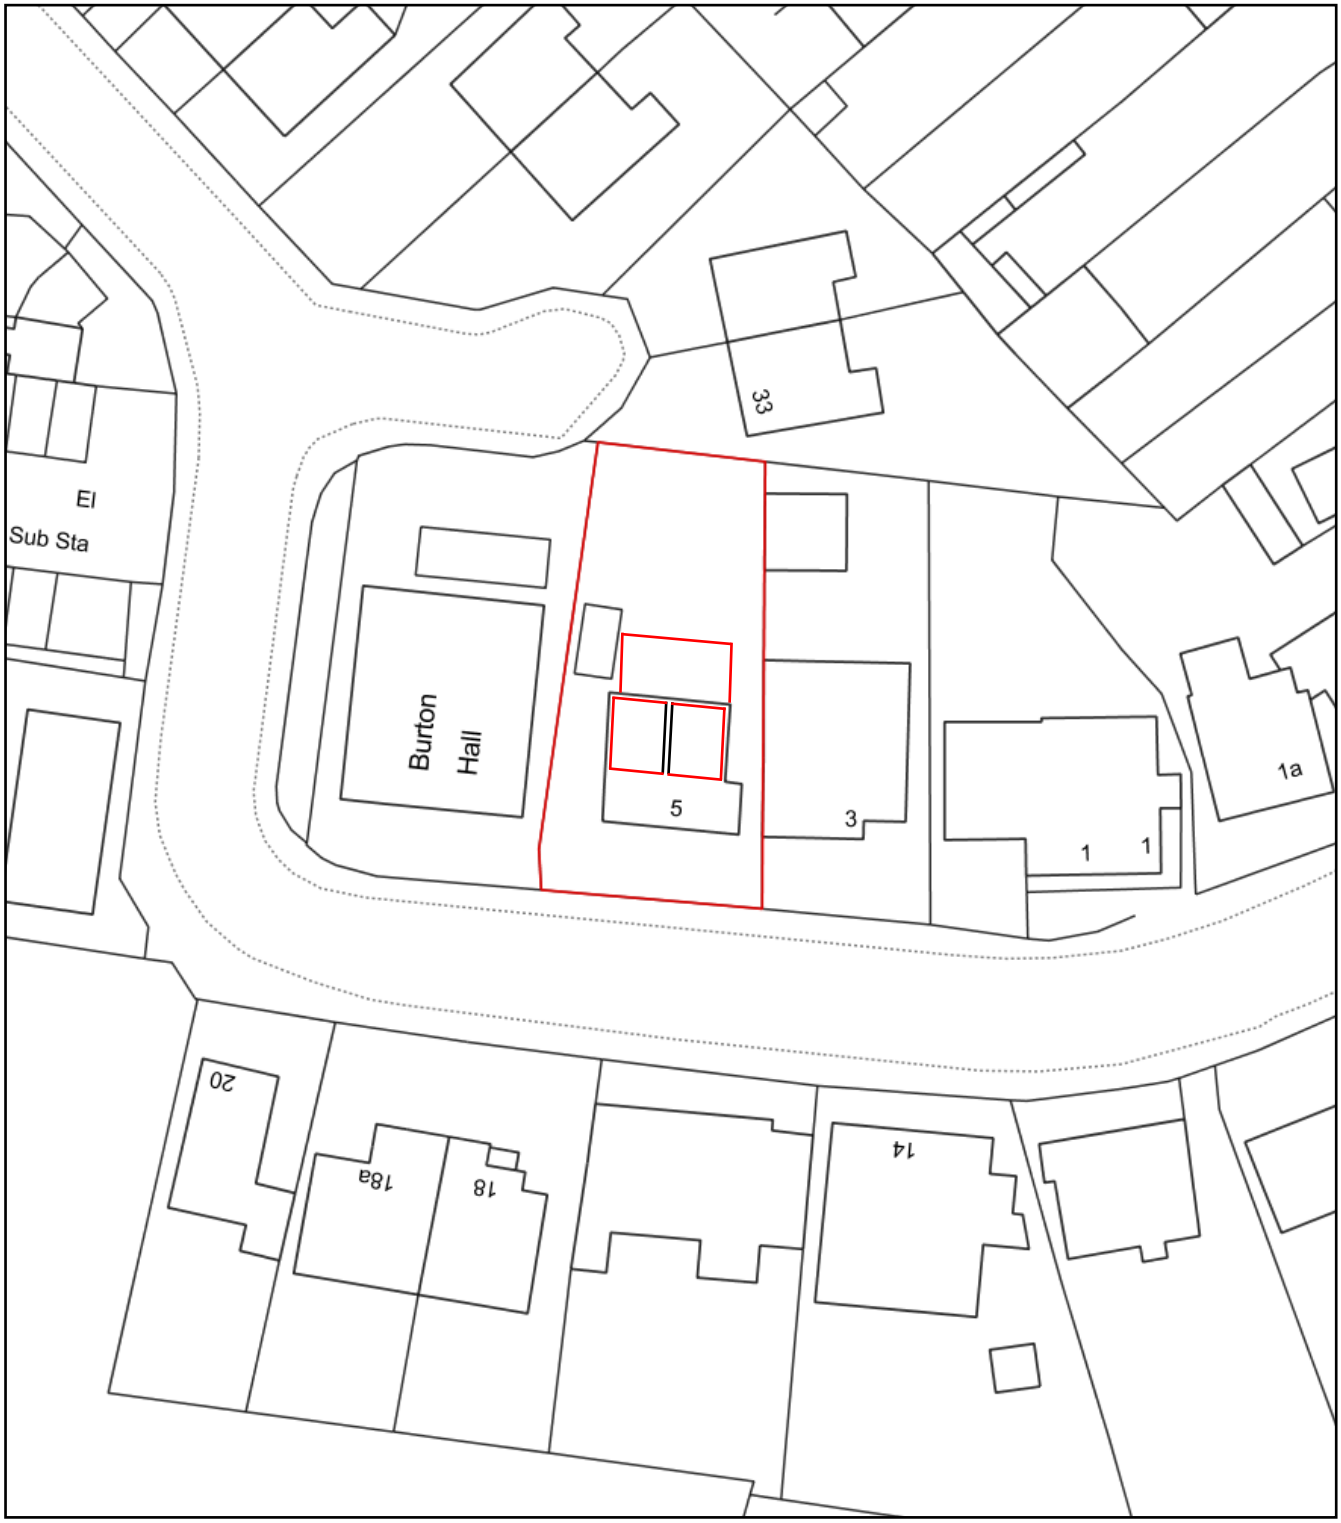

0 20

Metres

N

ReQuestaPlan

Plan Produced for:	Phill Stone, 5 Sandown Road
Date Produced:	08 Jun 2017
Plan Reference Number:	TQRQM17159133710143
Scale:	1:500 @ A4

© Crown copyright, All rights reserved. 2017 Licence number 0100042766