
5 Sandown Road, Southwick, West Sussex BN42 4HB

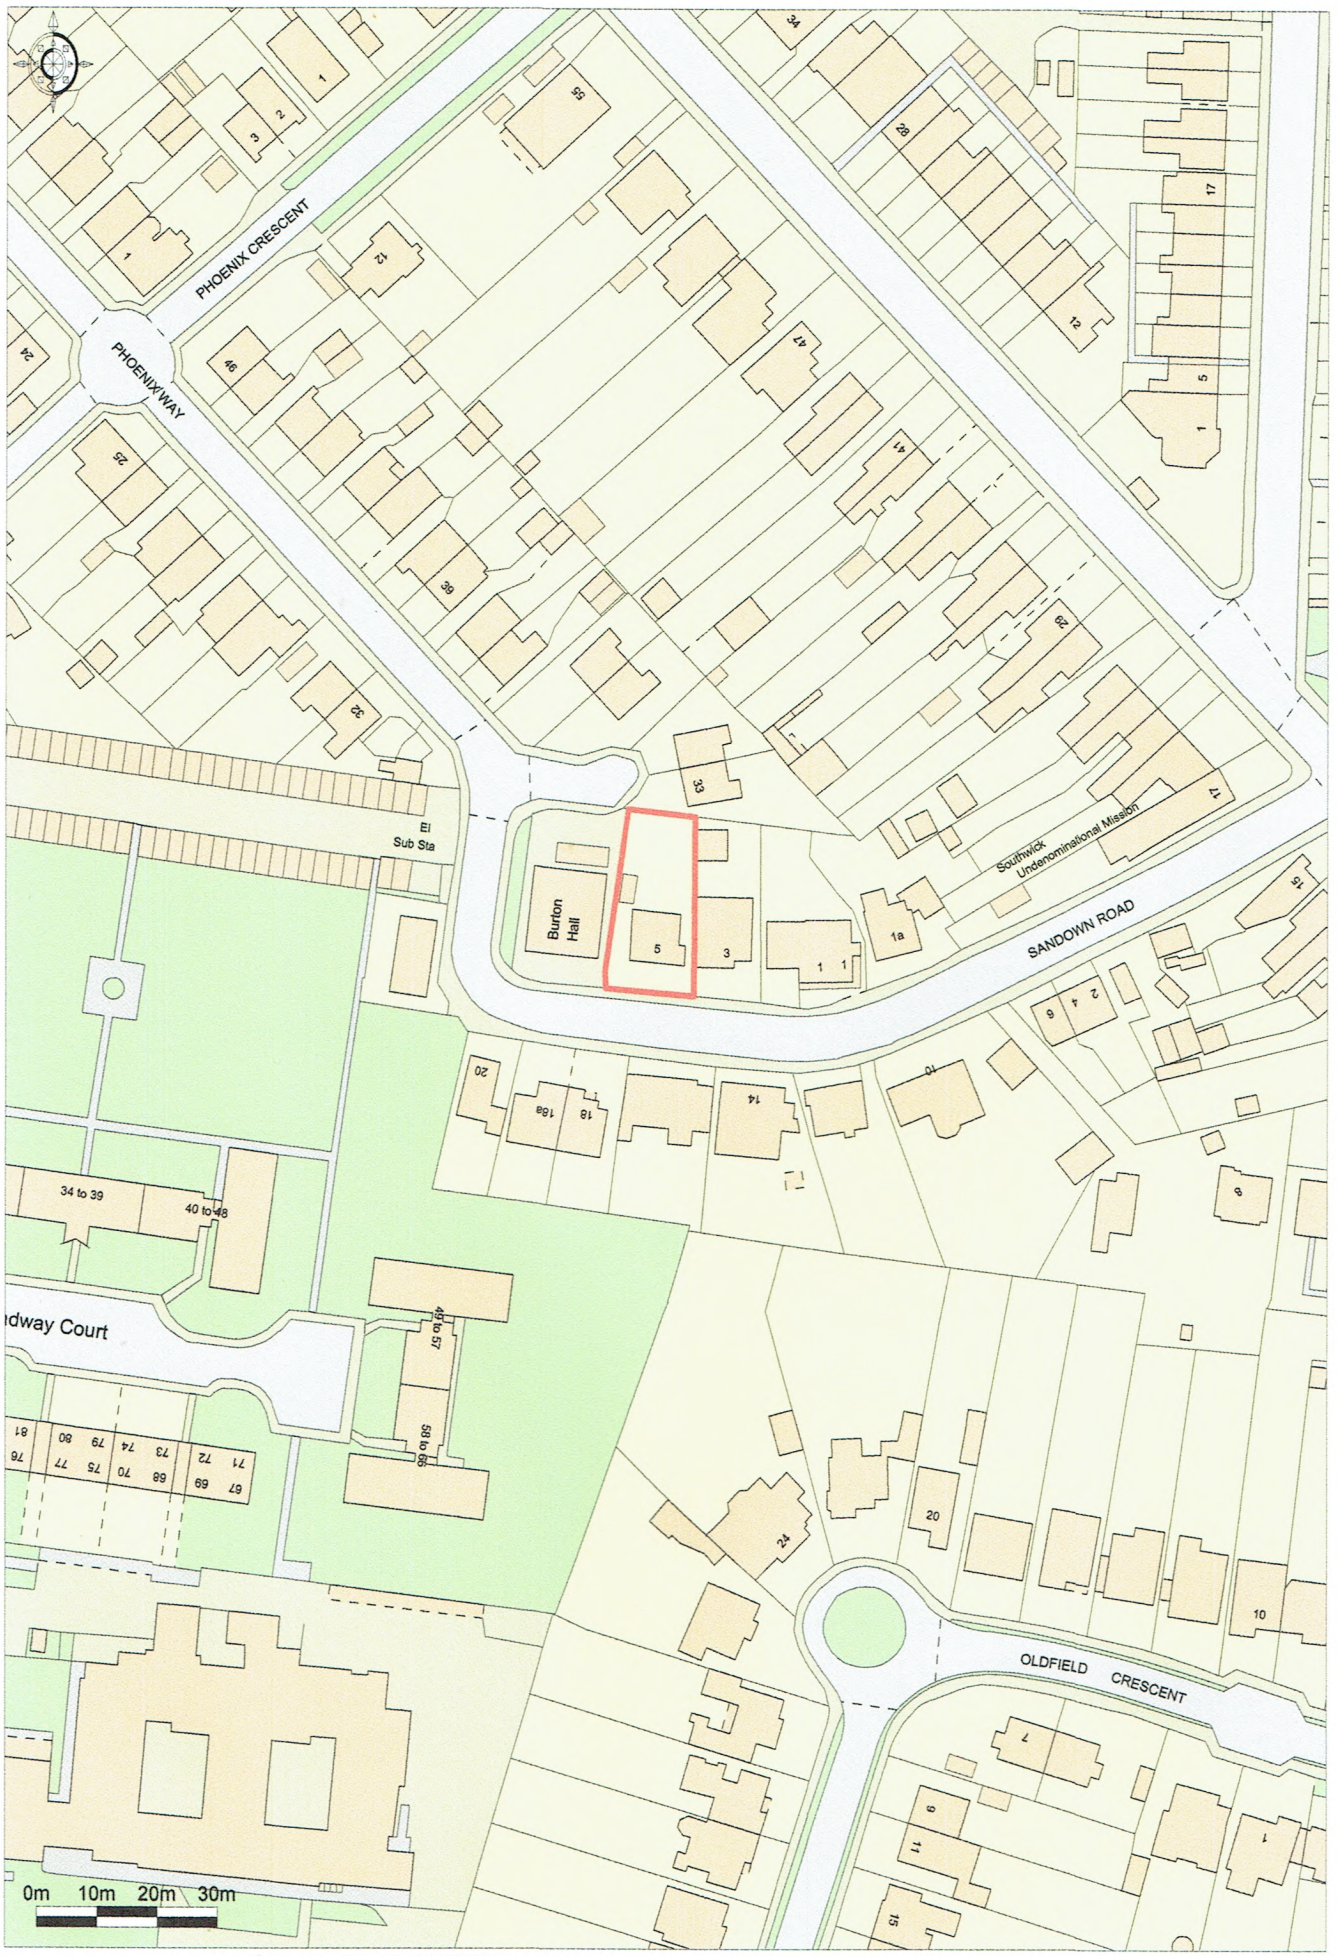

Promap
LANDMARK INFORMATION GROUP

Ordnance Survey © Crown Copyright 2017. All rights reserved.
Licence number 100022432. Plotted Scale - **1:1250**

Location Plan Drawing scale 1:1250