



Elevations - Original

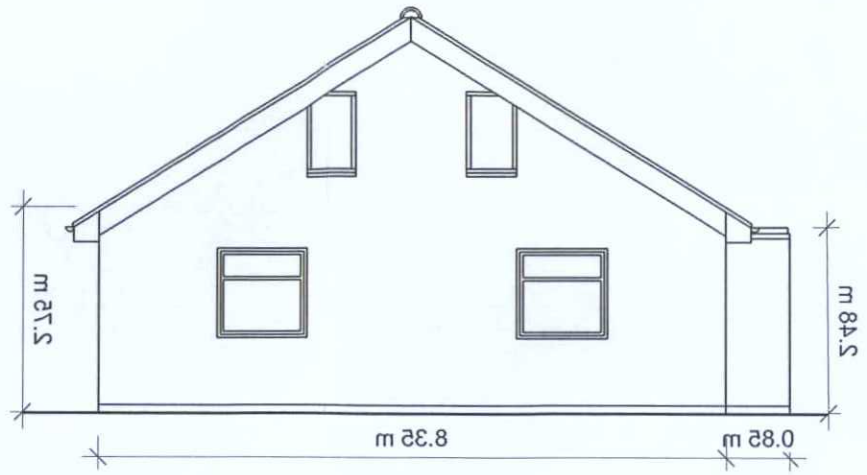

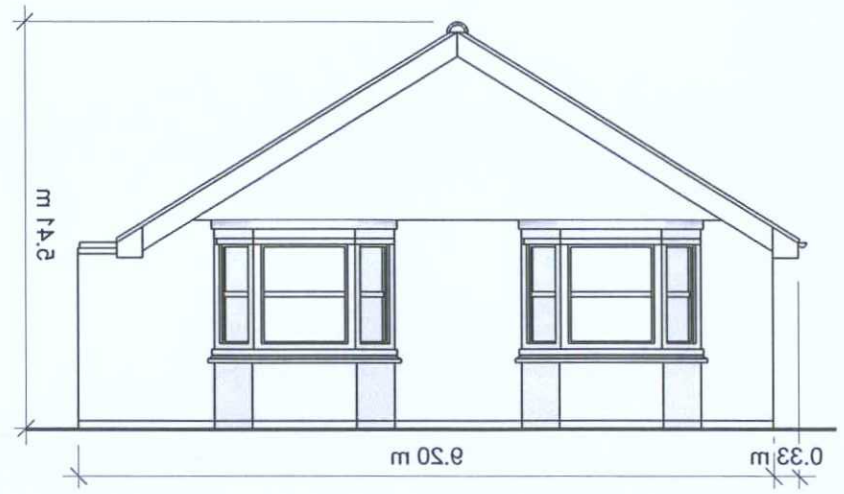

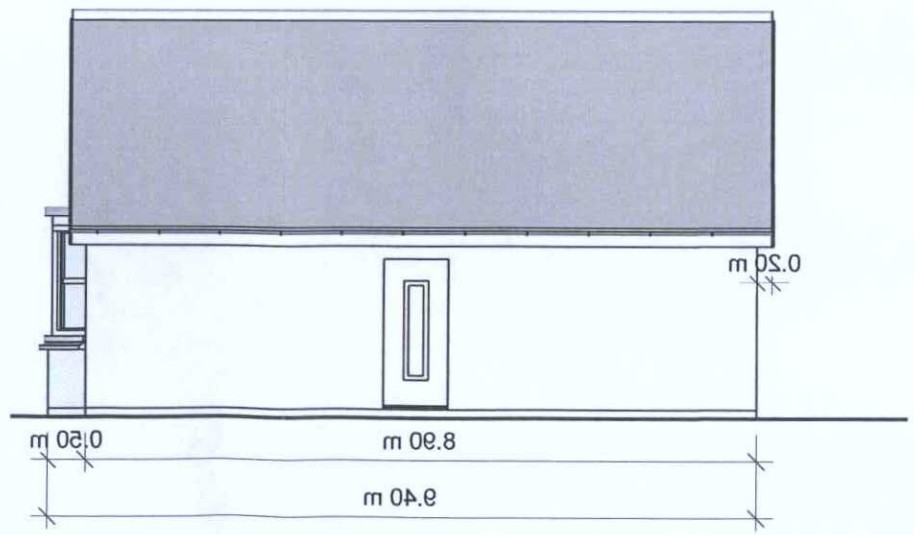

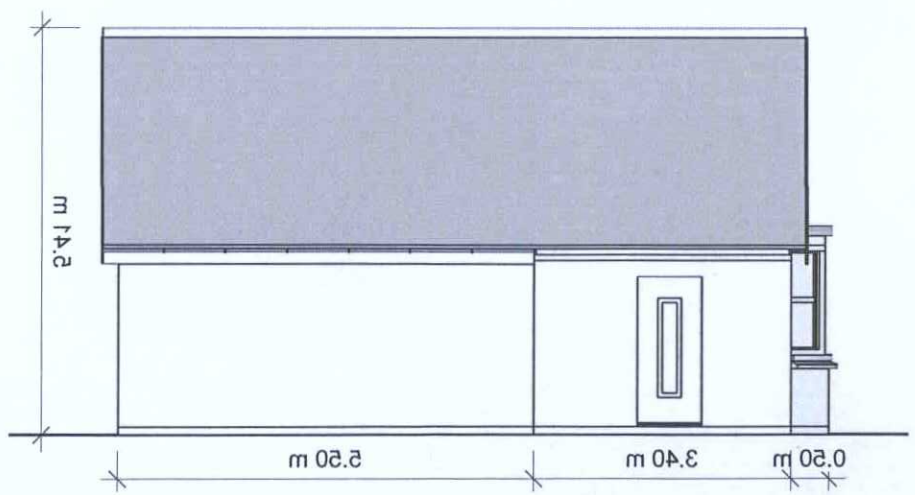

ADUR & WORTHING
PLANNING SERVICES

PLAN	AWDM/0473/17
DATE VALID	14 JUN 2017

Scale 1:100 — 1m, 5m, 10m

CLIENT	PROJECT	PROJECT NO.	ISSUE	DRAWN BY	DESCRIPTION
<Phill Stone>	<5 Sandown>	<1043>	<30\01\17>	SW	PD for loft and rear extension of property, 5 Sandown Rd, Southwick

01