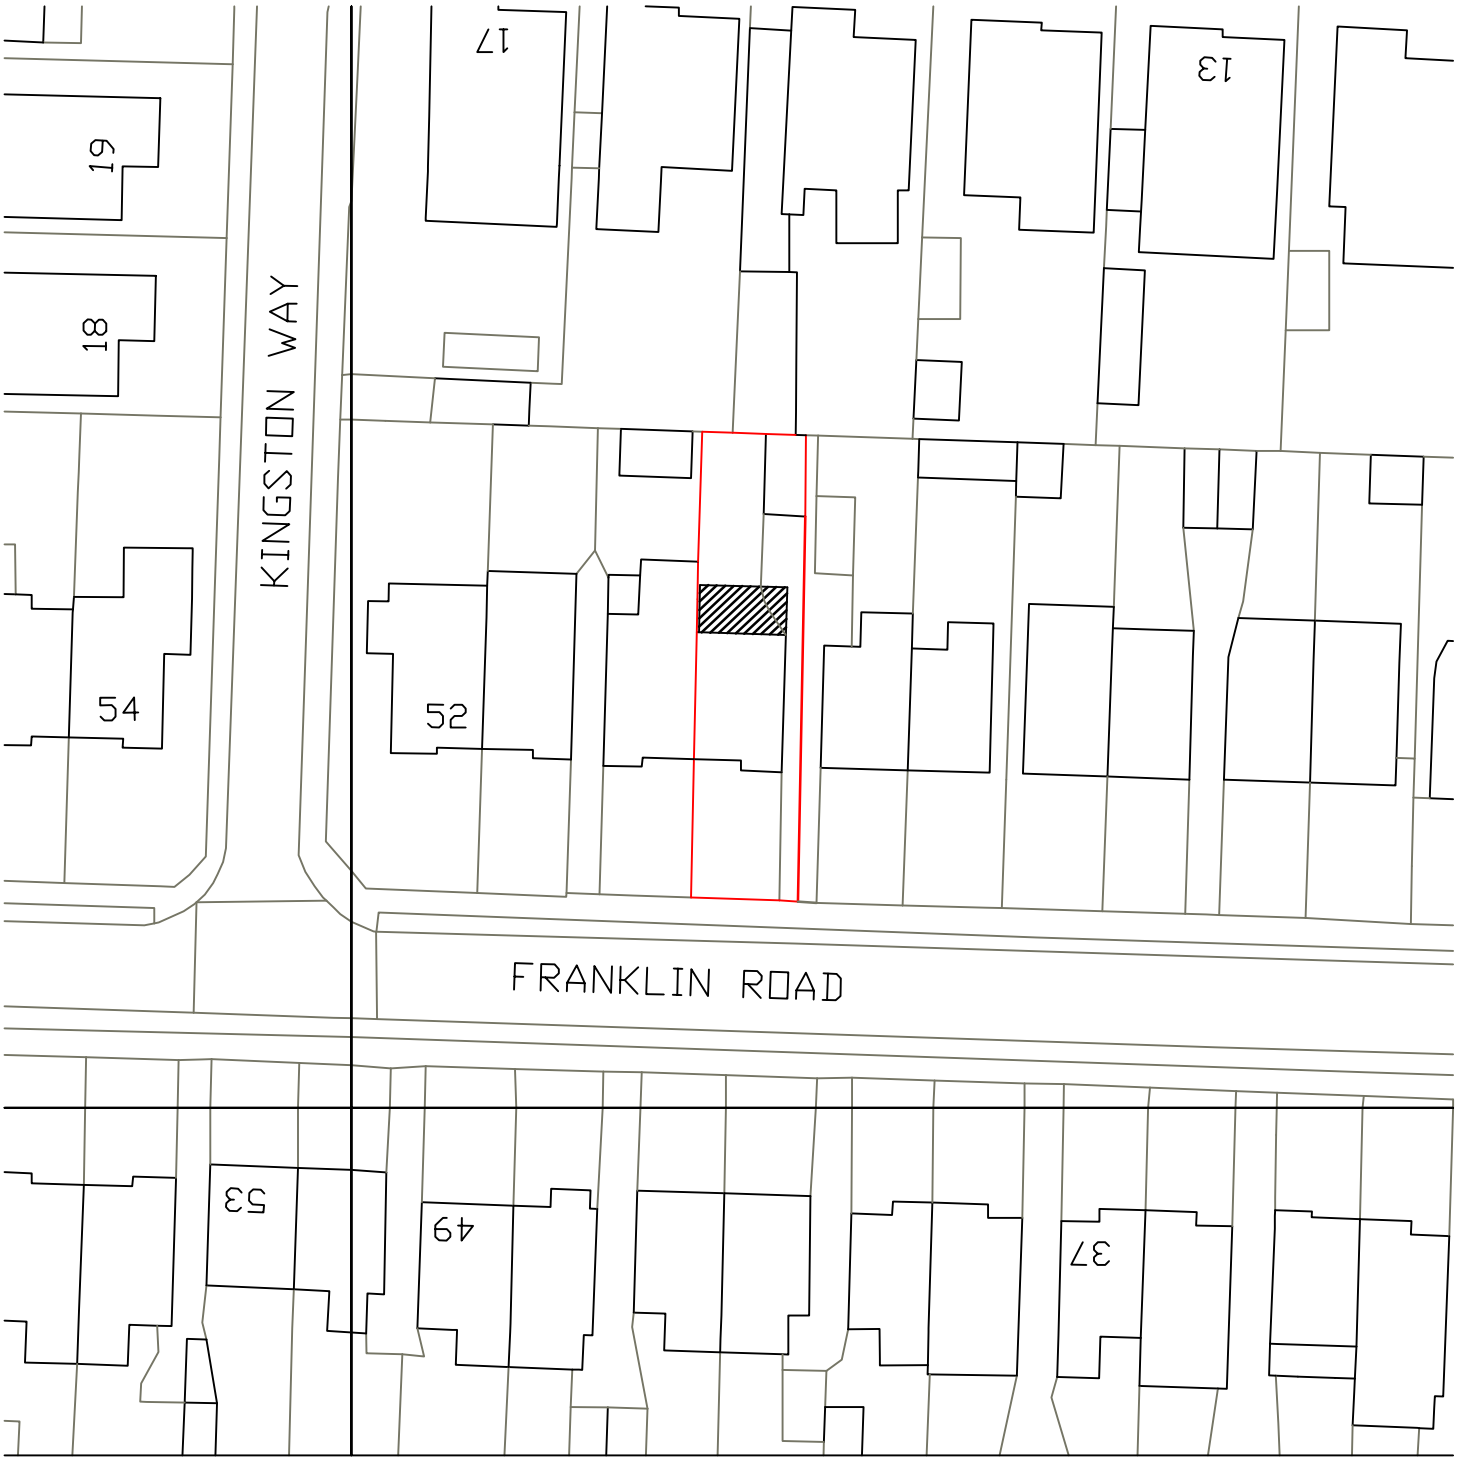


0 20 40 60 80

N

Metres
46 Franklin Road
Shoreham
Site Plan 1:1250
A4 Paper