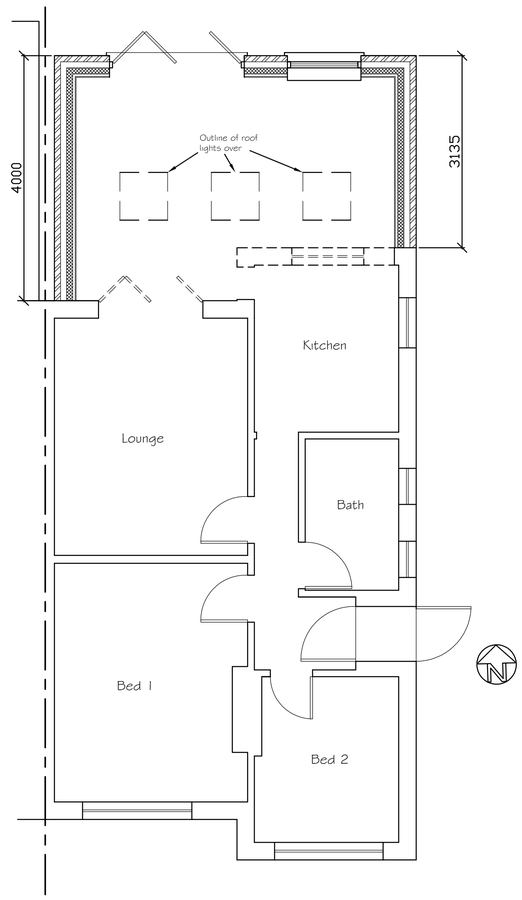

Proposed Ground Floor Plan

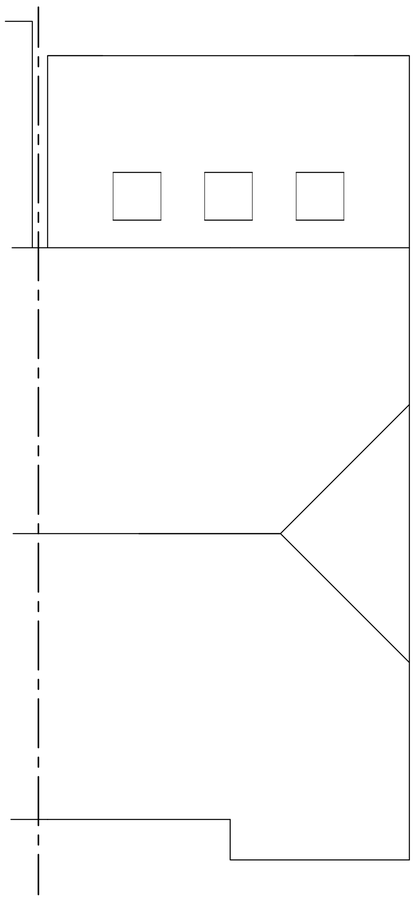

Proposed Roof Plan



SCALE 1:50

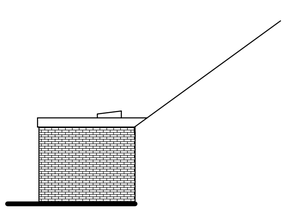

Proposed Side (West) Elevation

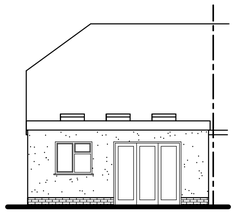

Existing Rear (North) Elevation

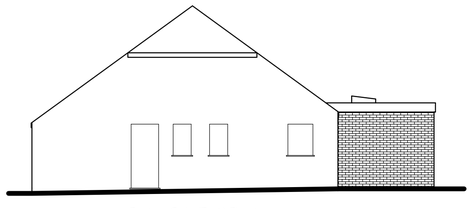

Existing Side (East) Elevation

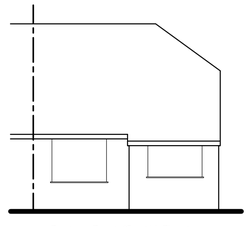

Existing Front (South) Elevation



SCALE 1:100

Tony Rogers
Building Consultants
Address: 40 Dawn Crescent, Upper Beeding
West Sussex, BN44 3WH
Telephone: 01903 815225 Fax: 01903 815225

Rev.	Date:	Revision Description:

Client: Mr A Davis

Address: 46 Franklin Road
Shoreham
West Sussex
BN43 6YD

Project: Proposed ground floor rear extension

Scale: 1:50 1:100
Paper Size A1

Date: March 2023

Drawing No: 23/1539/02

Drawn By: AWR

Revision: