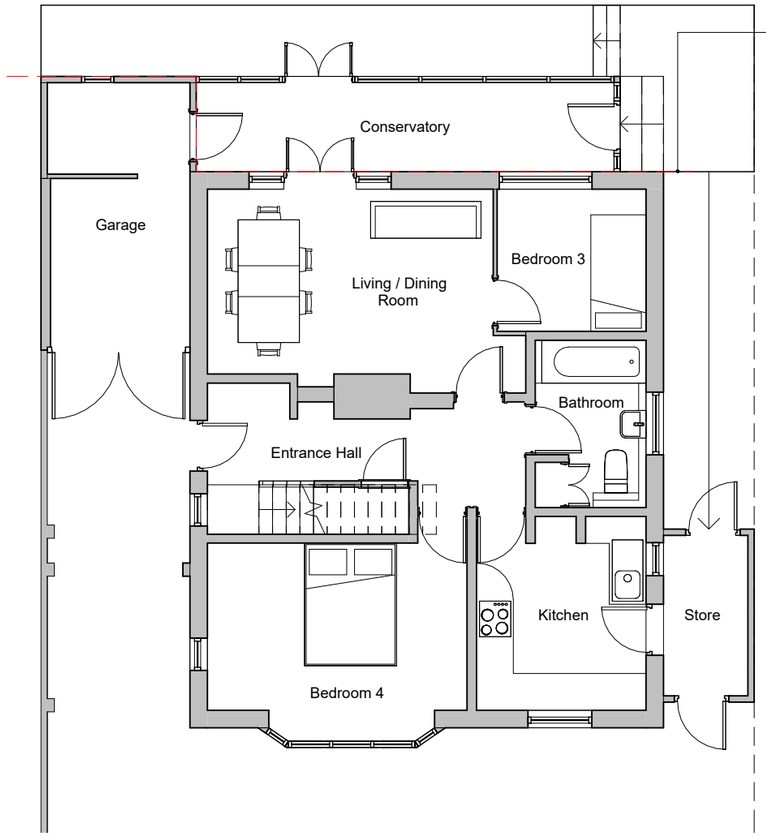

Red line indicates the rear wall of the original house. Garage to the North side elevation forms part of the original house

Existing Ground Floor

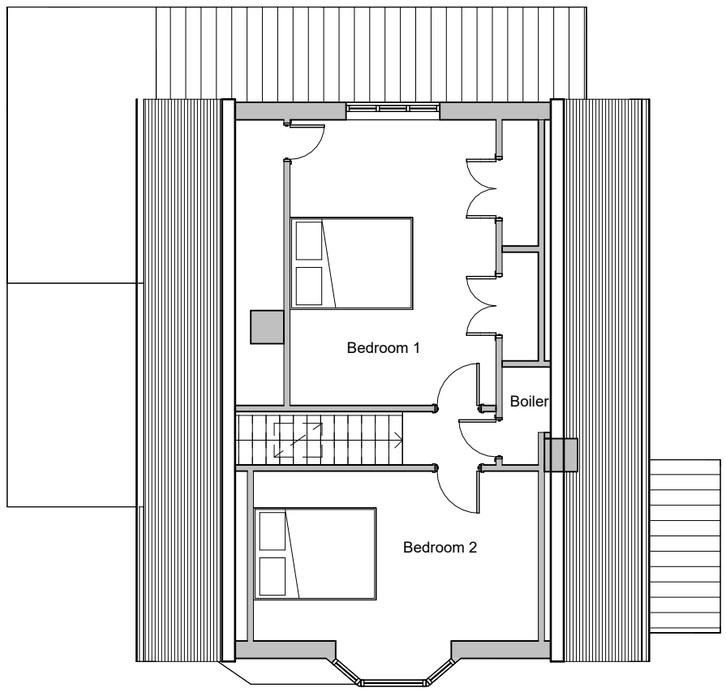

Existing First Floor

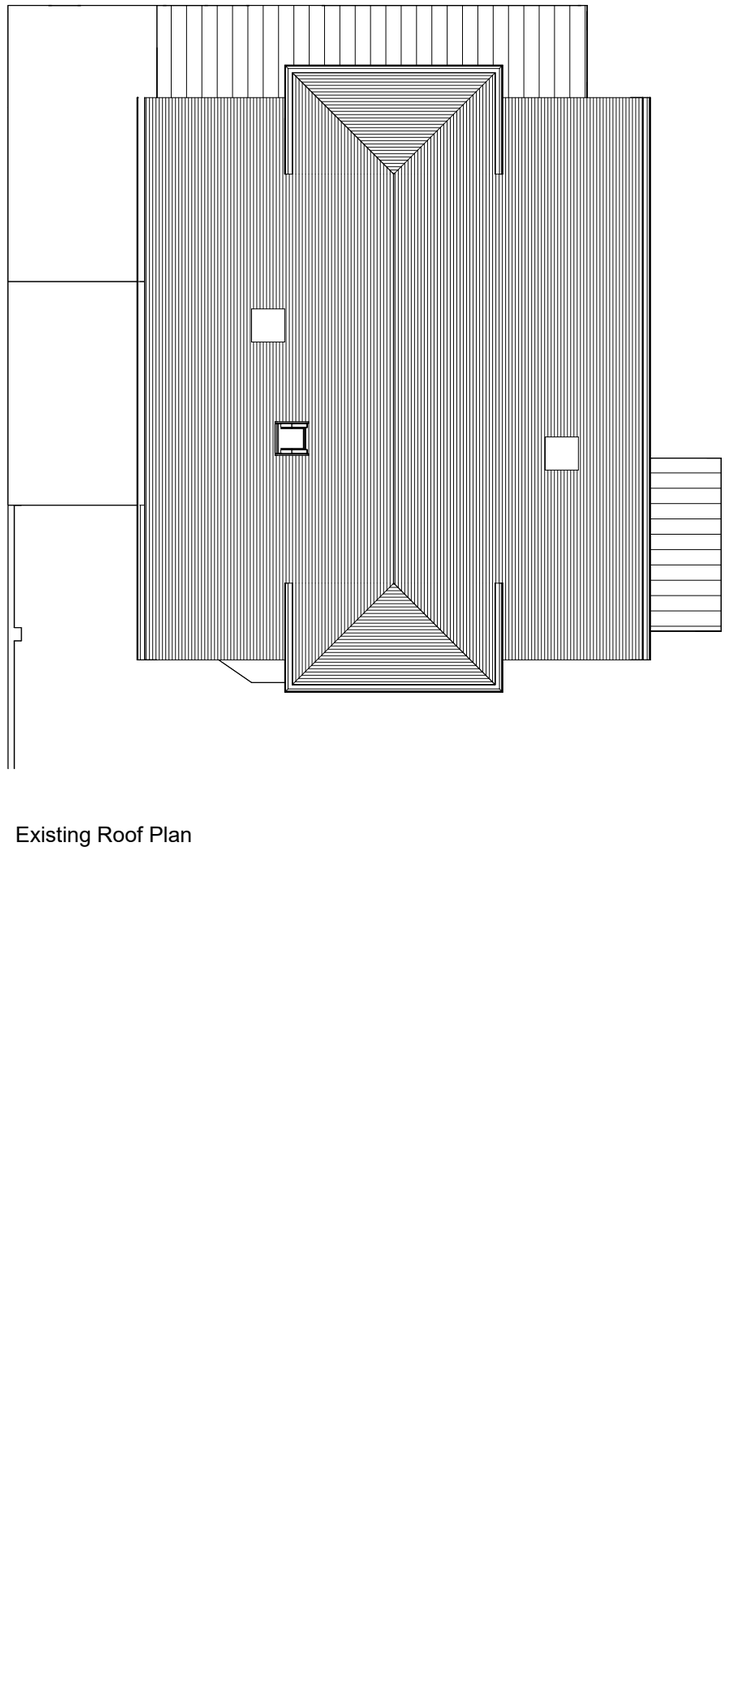

Existing Roof Plan

GENERAL NOTES
This drawing is © SAND architects.
Use figured dimensions only. **DO NOT SCALE**.
All dimensions are in millimetres unless noted otherwise.

This drawing must be read in conjunction with all other relevant drawings and specifications from the Architect and other consultants.
If in doubt, ask.

1 0 1 2 5 m
Metres 1:100

N

rev	date	description	drawn	audited
P1	17/04/23	Planning Submission	CA	CA

Sand Architects
28 Scawen Road
London SE8 5AE

Info@sand-architects.com
www.sand-architects.com

project	job no.	drawn	scale	date created
21 Hazelhurst Crescent BN14 0HW	P22-011	CA	1 : 100@A3	

drawing title	drawing number	revision	suitability
Existing Plans	**P22-007-SA-XX-ZZ-DR-A-05101**	**P1**	