

FRONT ELEVATION 1:100 SIDE REAR

line of ex. boundary

0 1 2 3 4 5m
metres

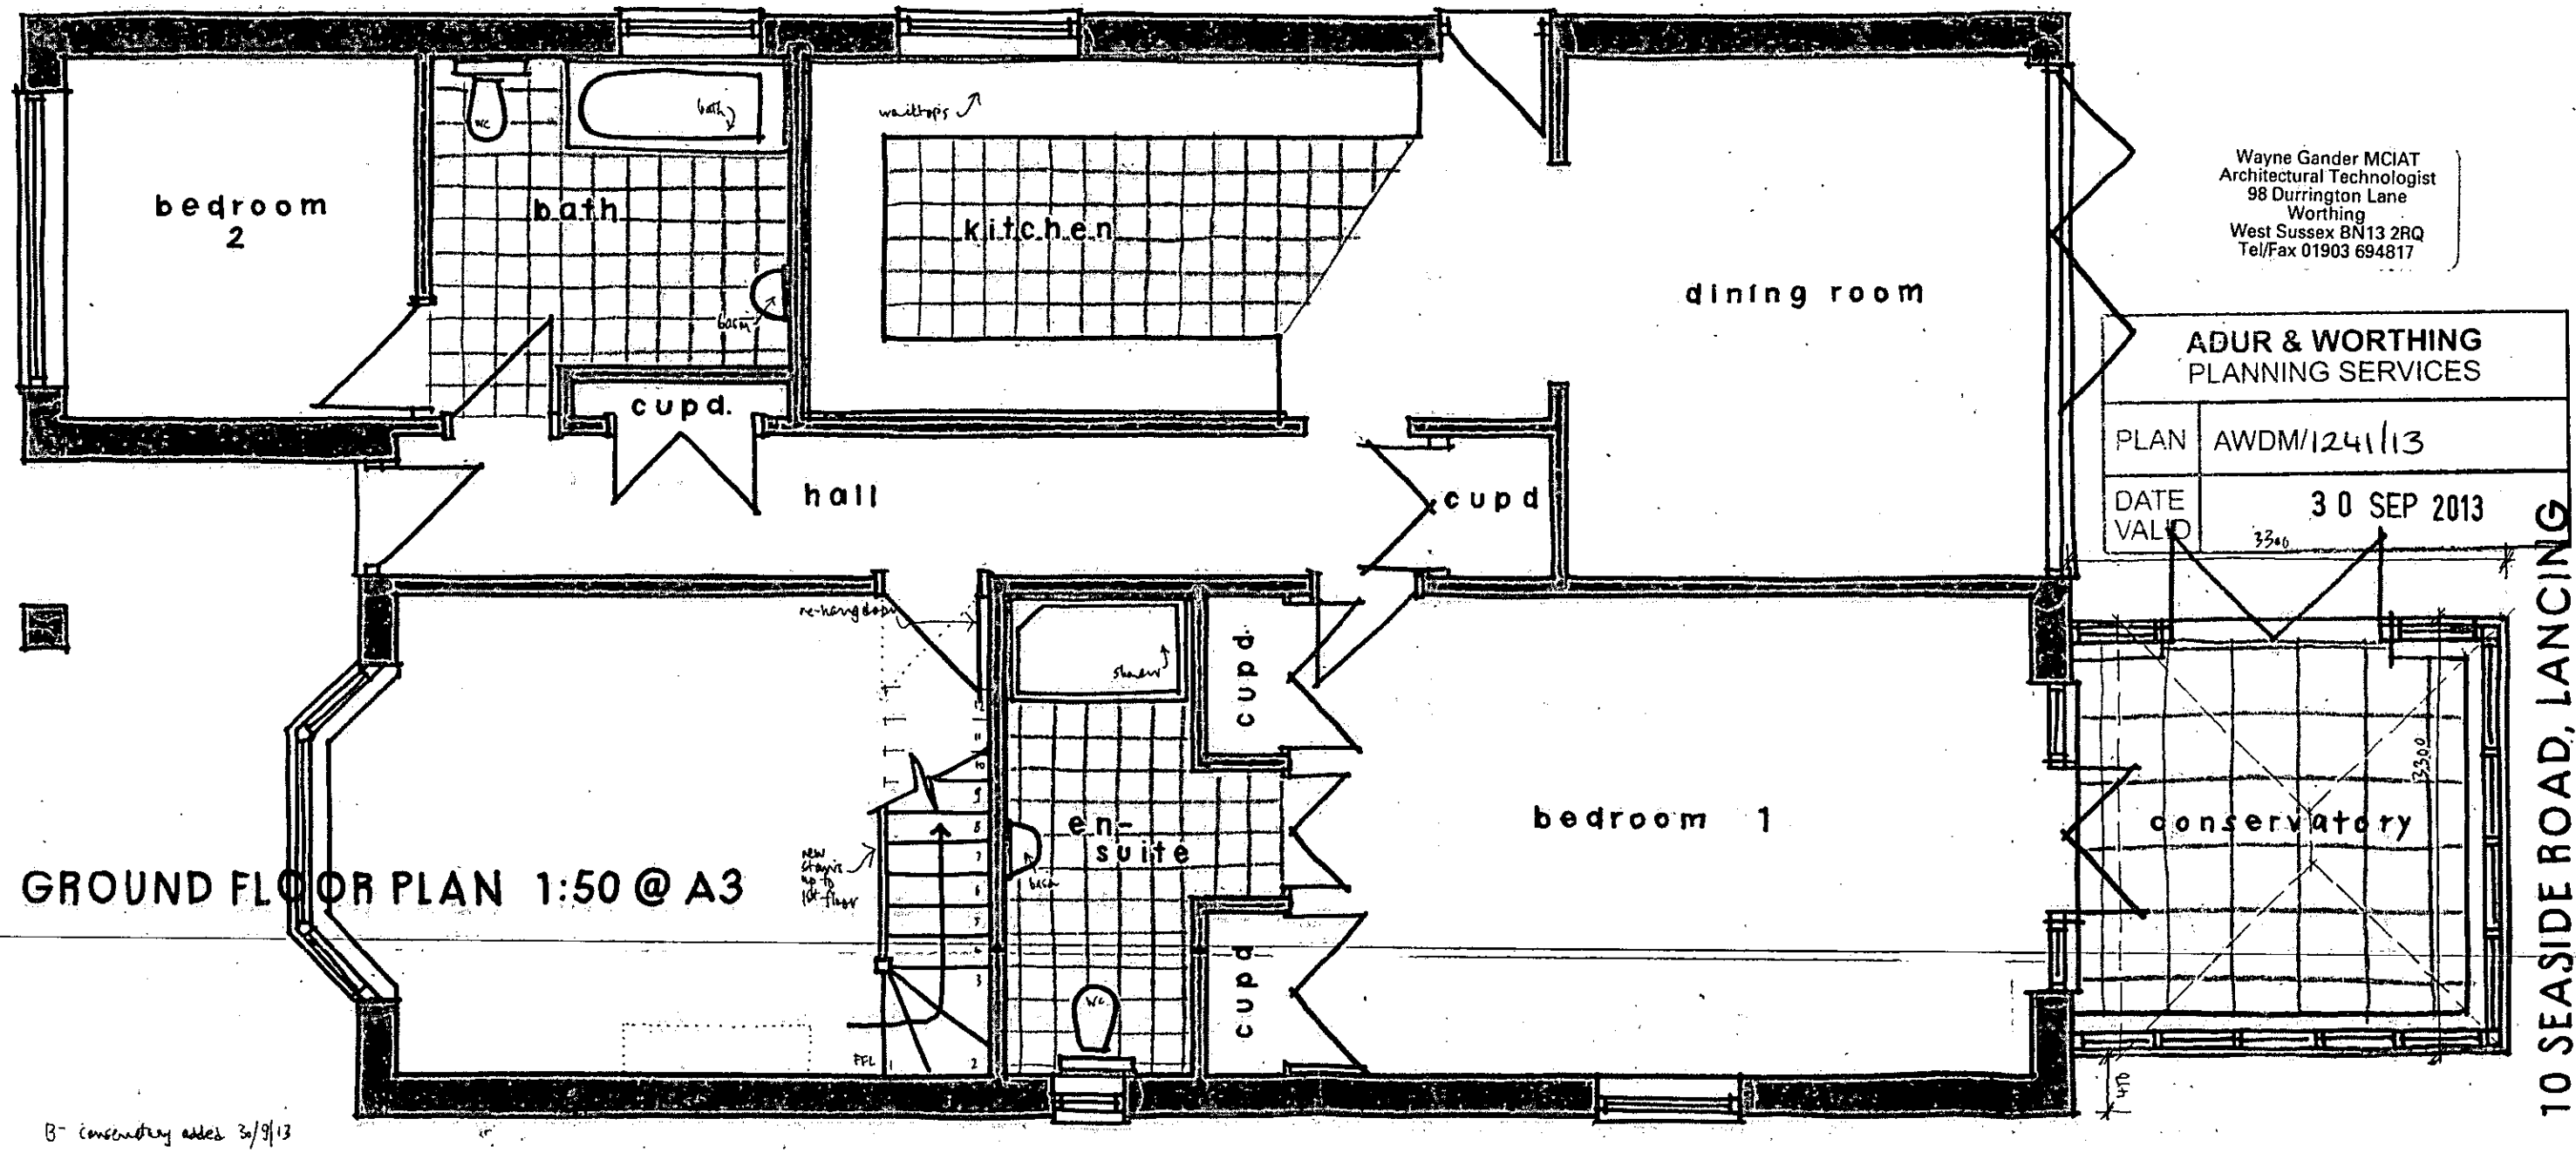

GROUND FLOOR PLAN 1:50 @ A3

Wayne Gander MCIAT
Architectural Technologist
98 Durrington Lane
Worthing
West Sussex BN13 2RQ
Tel/Fax 01903 694817

ADUR & WORTHING
PLANNING SERVICES

PLAN	AWDM/1241/13
DATE VALID	30 SEP 2013

10 SEASIDE ROAD, LANCING
Proposals 02 B Sept 2013

B- conservatory added 3/9/13
Revisions A - new window changes 24/9/13