

FRONT ELEVATION 1:100 SIDE REAR

line of ex. boundary

Wayne Gander MCIAT
Architectural Technologist
98 Durrington Lane
Worthing
West Sussex BN13 2RQ
Tel/Fax 01903 694817

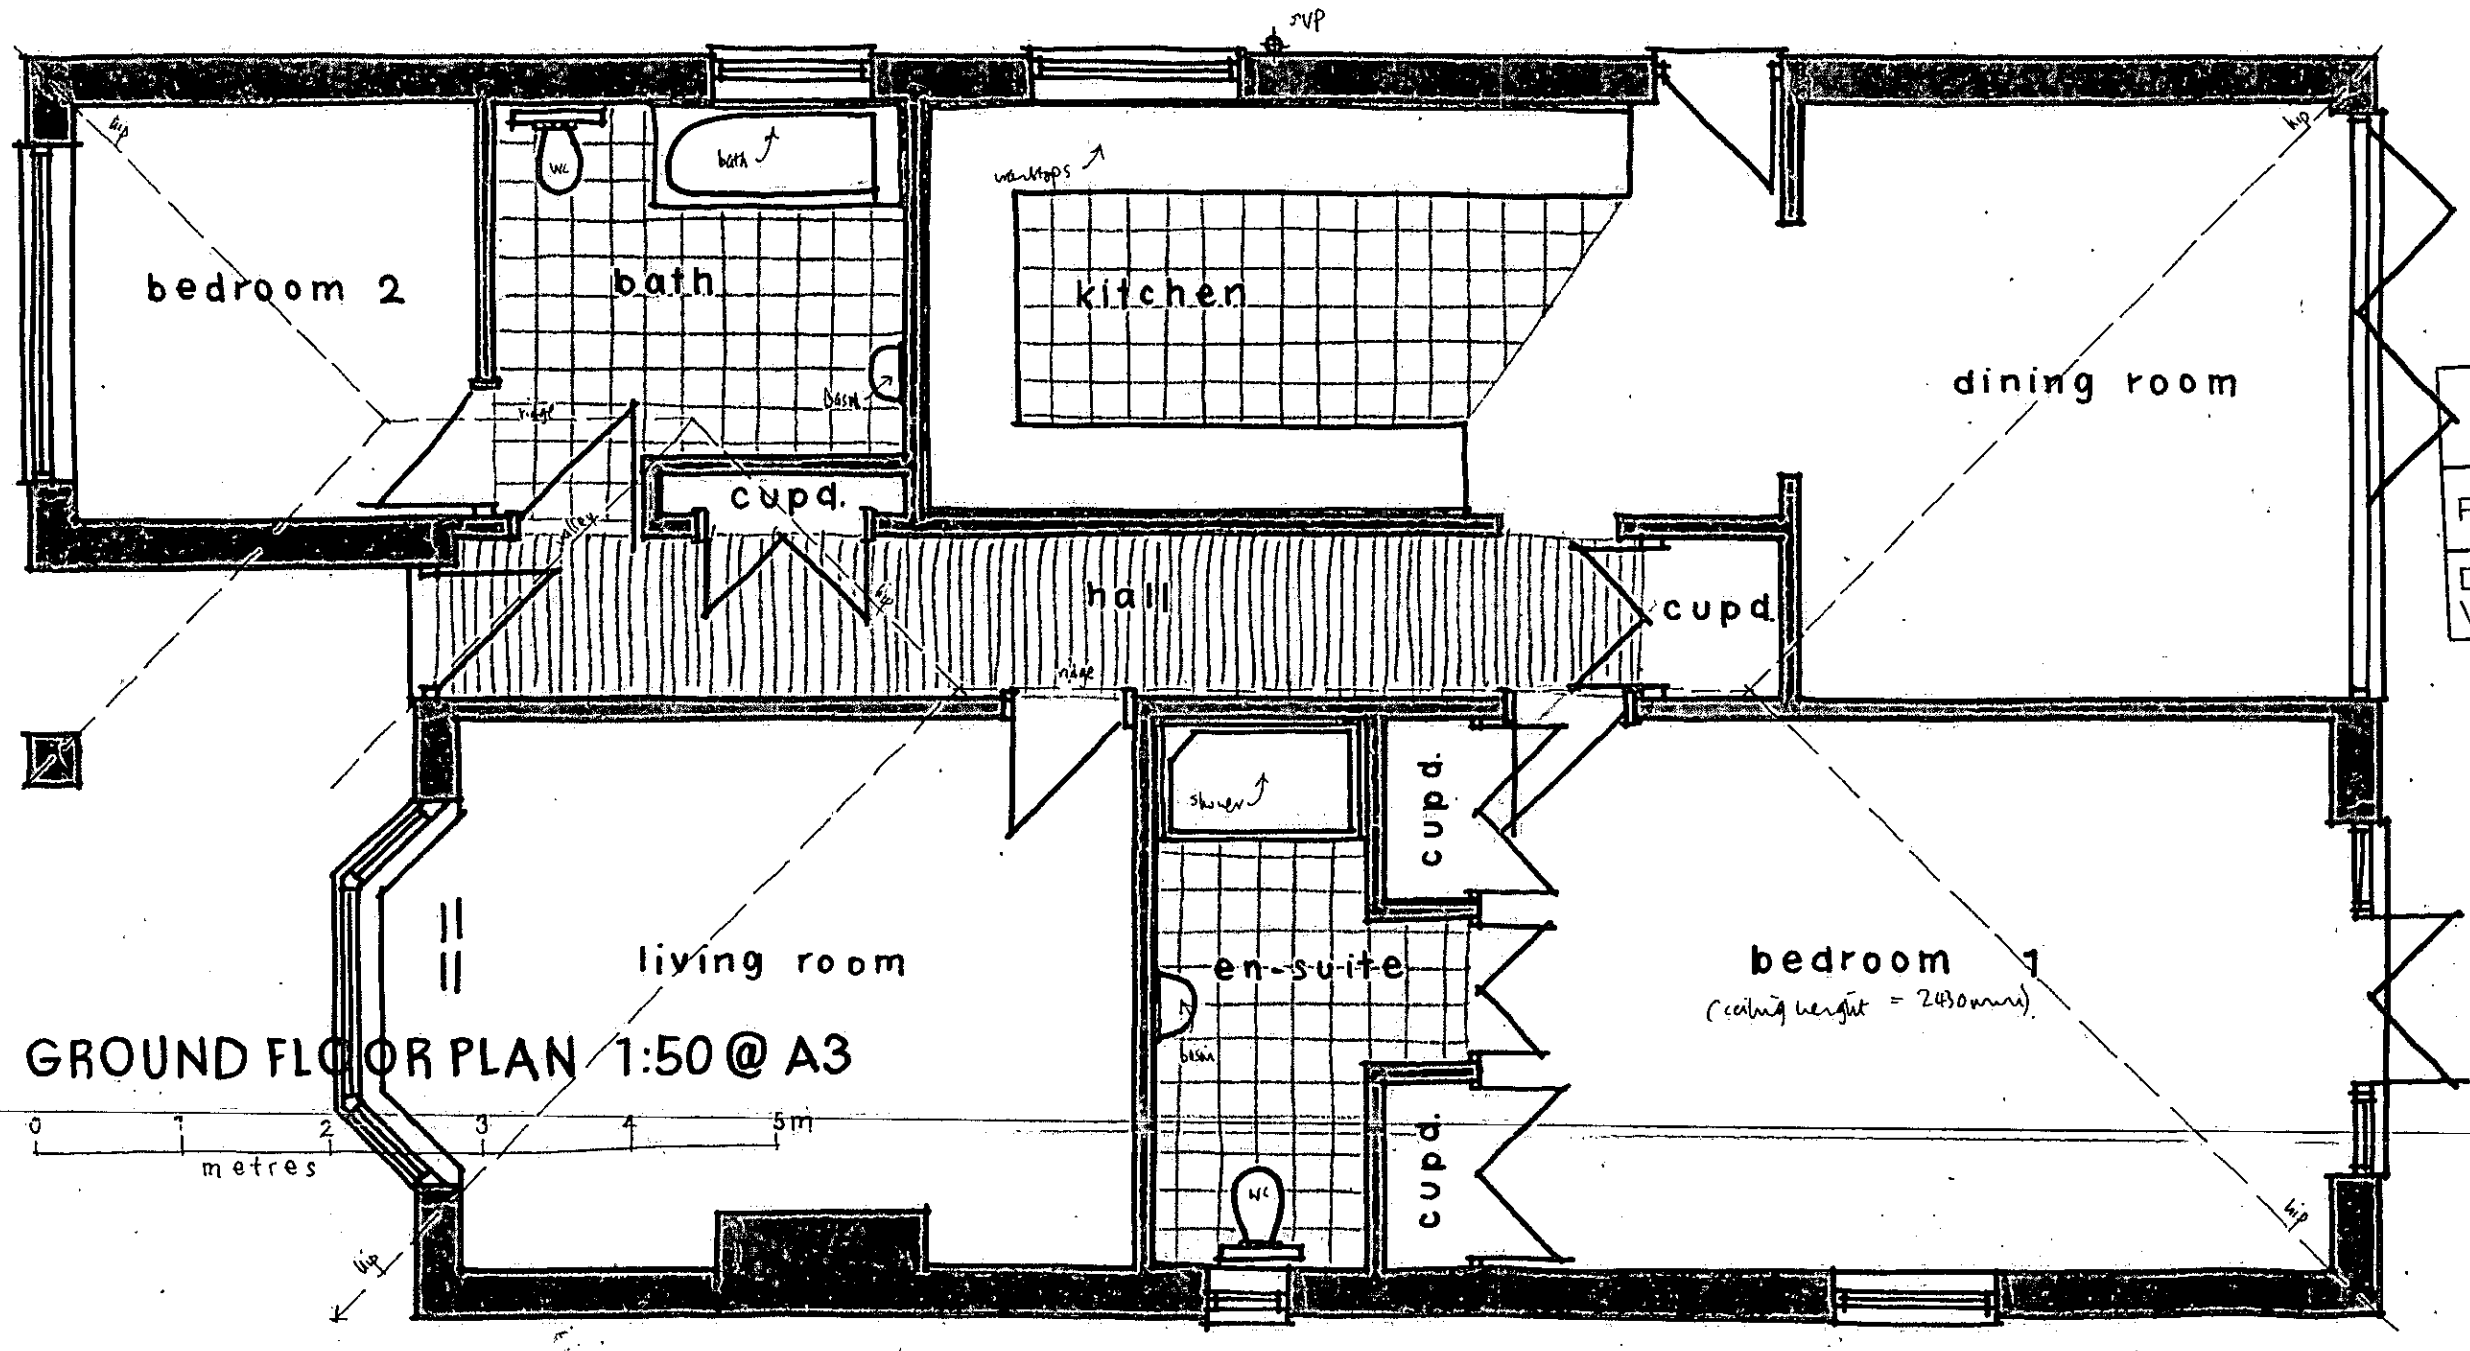

GROUND FLOOR PLAN 1:50 @ A3

ADUR & WORTHING
PLANNING SERVICES

PLAN	AWDM/1241/13
DATE VALID	30 SEP 2013

Sept 2013

10 SEASIDE ROAD, LANCING
Existing details 01