The property owner is required to serve a party structure notice on the adjoining owner as required by The Party Wall etc Act 1996.

Plan 1 of 4

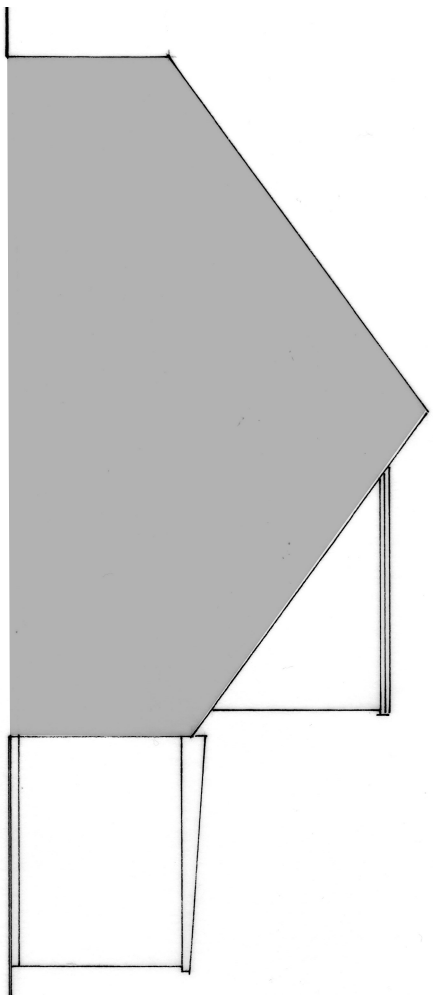

Existing Side Elevation (North) 1:100

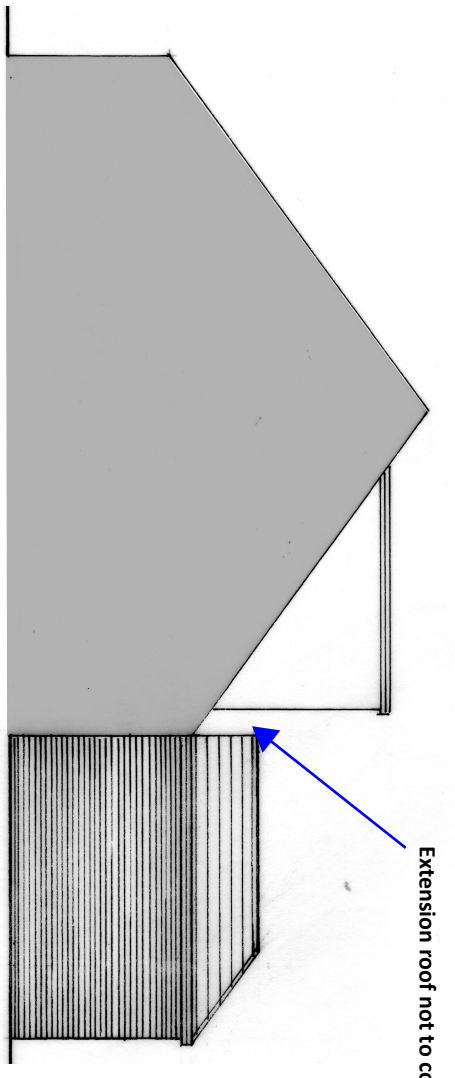

Proposed Side Elevation (North) 1:100

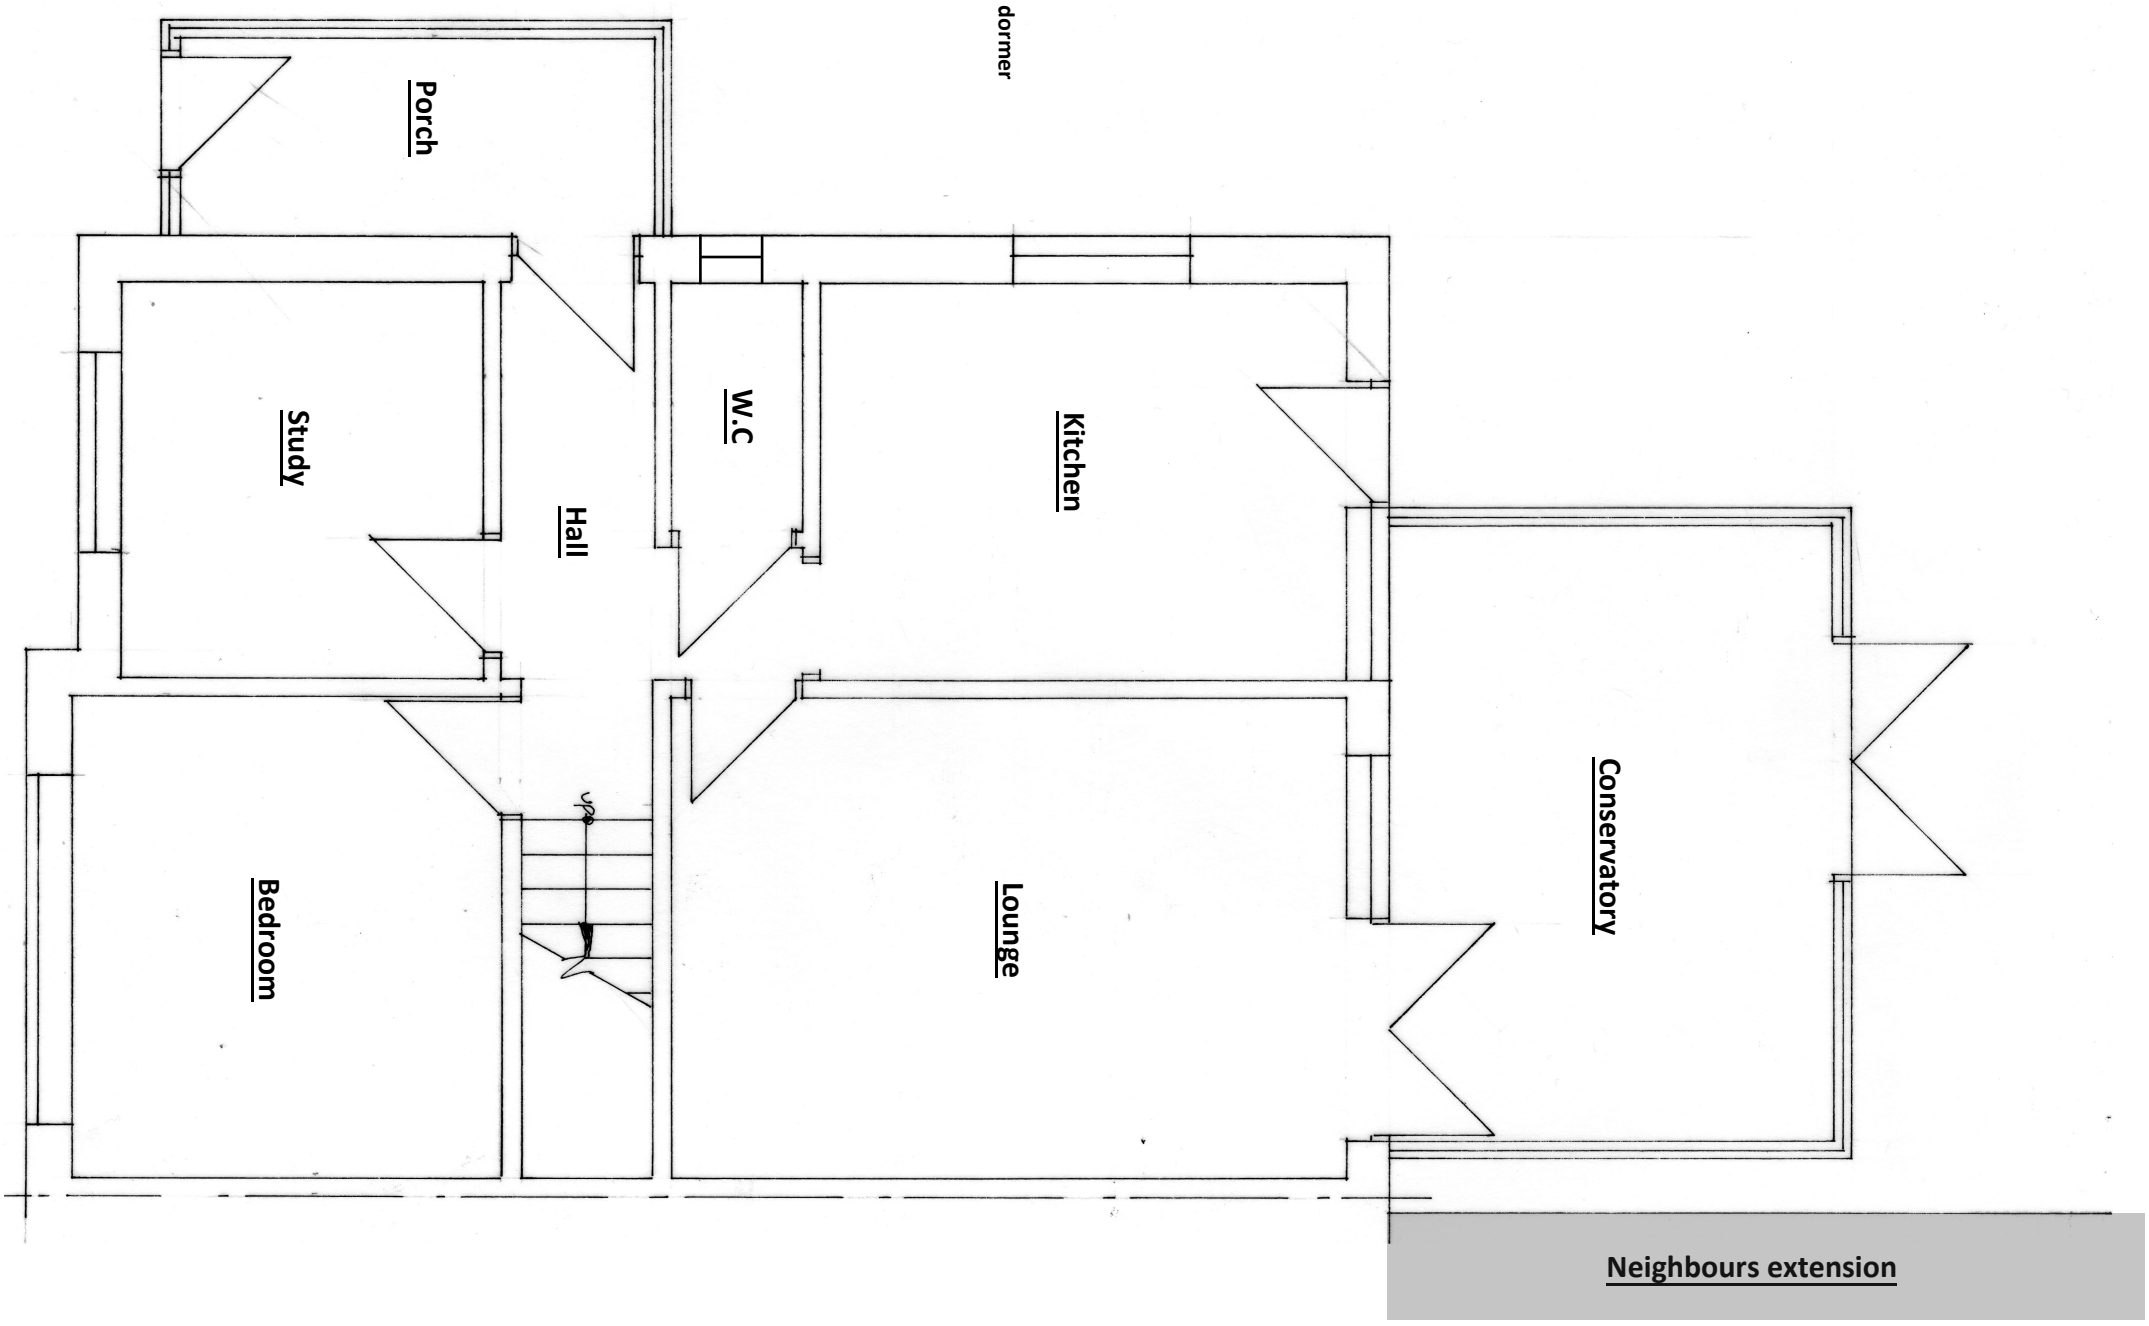

Existing Ground Floor Plan 1:50

1:100

1:50 @ A3

cabe chartered association of building engineers

BSB S.Barrett Architectural, Structural & Party Wall Services stevebsbltd@yahoo.com 07974 715009 cabe chartered association of building engineers	**51 Ullswater Road, Sompting**	**Rear Extension** CBuildE chartered building engineer	**CLIENT:** Premier **DATE:** 09.07.2024 **DRWG No:** BSB/24107/1	**A3**