

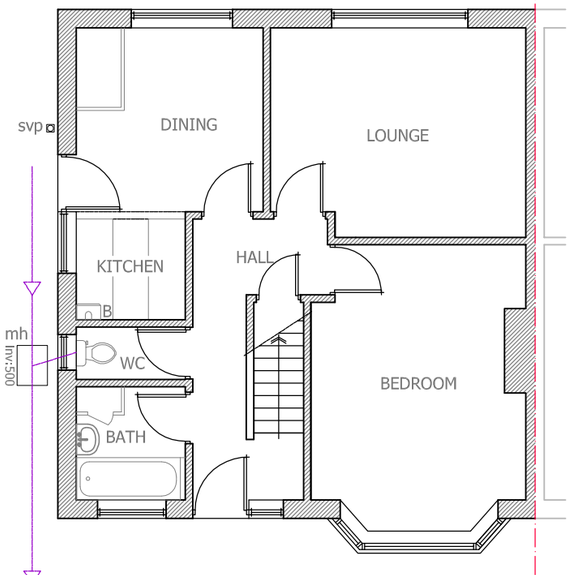


EXISTING GROUND
FLOOR PLAN
scale 1:100

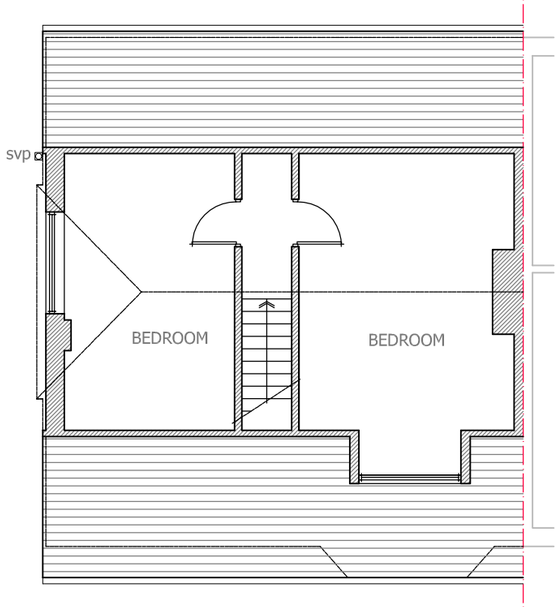

EXISTING FIRST
FLOOR PLAN
scale 1:100

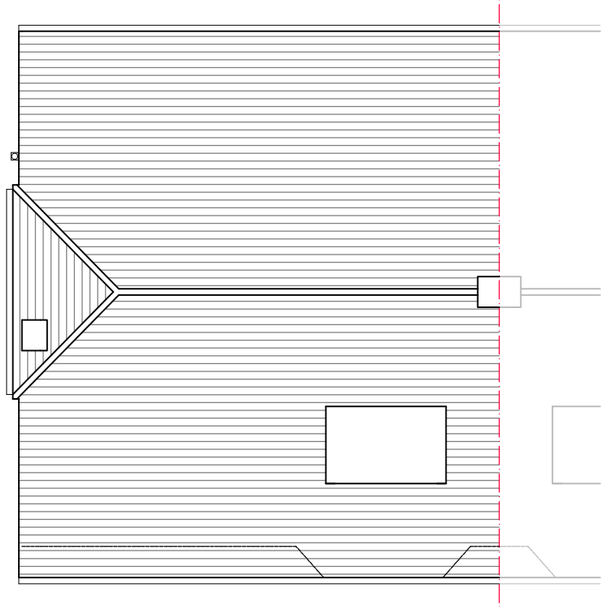

EXISTING
ROOF PLAN
scale 1:100

0 1 2 3 4 5 6 7 8 9 10m 1:100
LINEAR SCALE

CADGUYS ARCHITECTURAL SERVICES

18 Cranmore Road,
Chislehurst, Kent, BR7 6ES
T: 0751 20 90 919
E: Cadguys@mail.com
W: www.cadguys.co.uk

CAD GUYS

07512090919
www.cadguys.co.uk
cadguys@mail.com

Project
11 HAWKINS ROAD, SHOREHAM-BY-SEA, BN43 6TJ

Drawing Title	Date	Scale	Project No.	Drawing No.	Drawn by/Checked by
Existing Plans	FEB-2022	1:100/A3	CG-224	PD/02	SM

Rev	Date	Details
A	090222	Initial drawings sent out for review
B	140222	Minor amend - council validation

Dimensions to be verified on site by contractor prior to commencement of work

This is the copyright of the practice and may not be reproduced in part or in whole without the prior written consent of the practice.