



EXISTING FRONT ELEVATION
scale 1:100

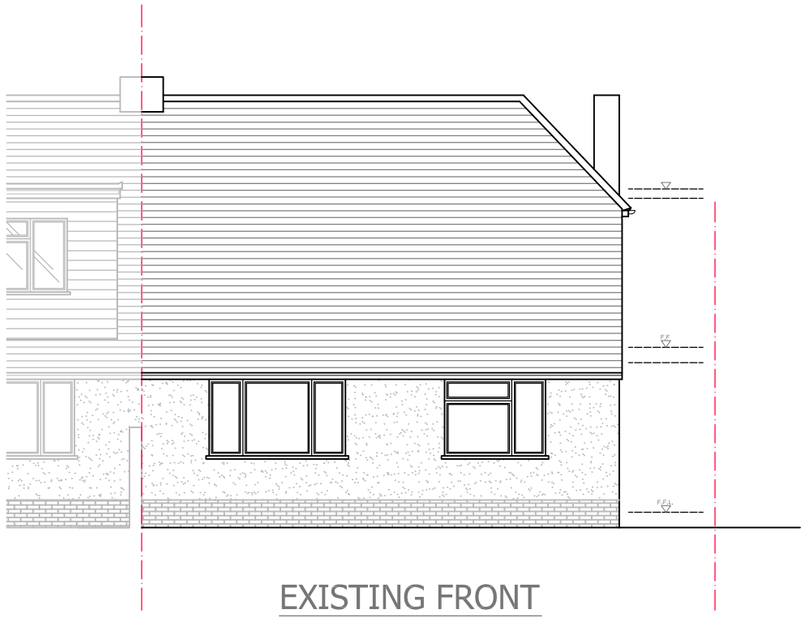

EXISTING SIDE (EAST) ELEVATION
scale 1:100



EXISTING FRONT ELEVATION
scale 1:100

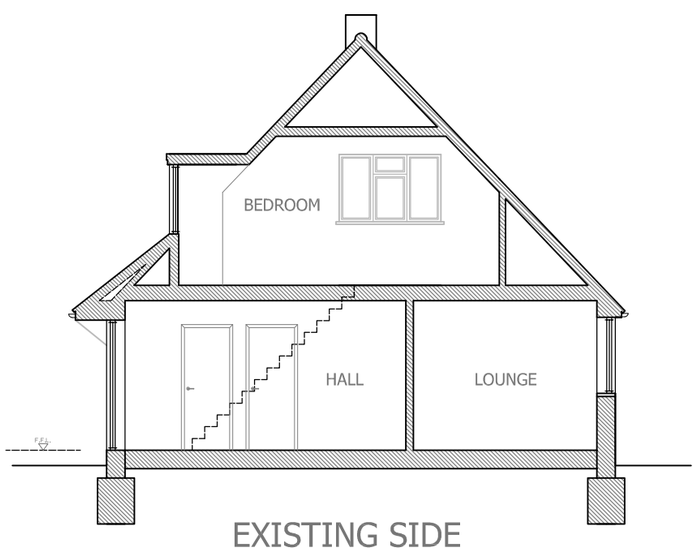

EXISTING SIDE (WEST) ELEVATION
scale 1:100

CADGUYS ARCHITECTURAL SERVICES
18 Cranmore Road,
Chislehurst, Kent, BR7 6ES
T: 0751 20 90 919
E: Cadguys@mail.com
W: www.cadguys.co.uk
CAD GUYS
07512090919
www.cadguys.co.uk
cadguys@mail.com

Project: 11 HAWKINS ROAD, SHOREHAM-BY-SEA, BN43 6TJ

Drawing Title: Existing Elevations

Date	Scale	Project No.	Drawing No.	Drawn by/Checked by
FEB-2022	1:100/A3	CG-224	PD/03	SM

Rev	Date	Details
A	090222	Initial drawings sent out for review
B	140222	Minor amend - council validation

Dimensions to be verified on site by contractor prior to commencement of work

This is the copyright of the practice and may not be reproduced in part or in whole without the prior written consent of the practice.