
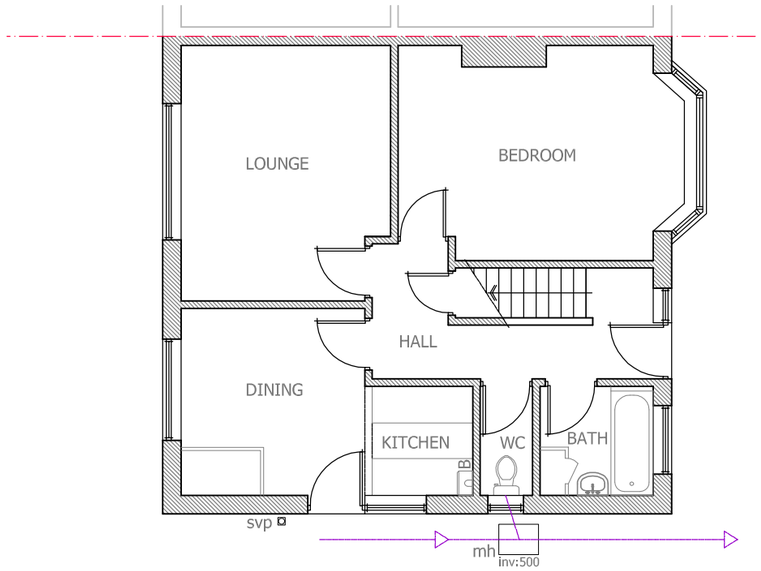


PROPOSED GROUND FLOOR PLAN

scale 1:100

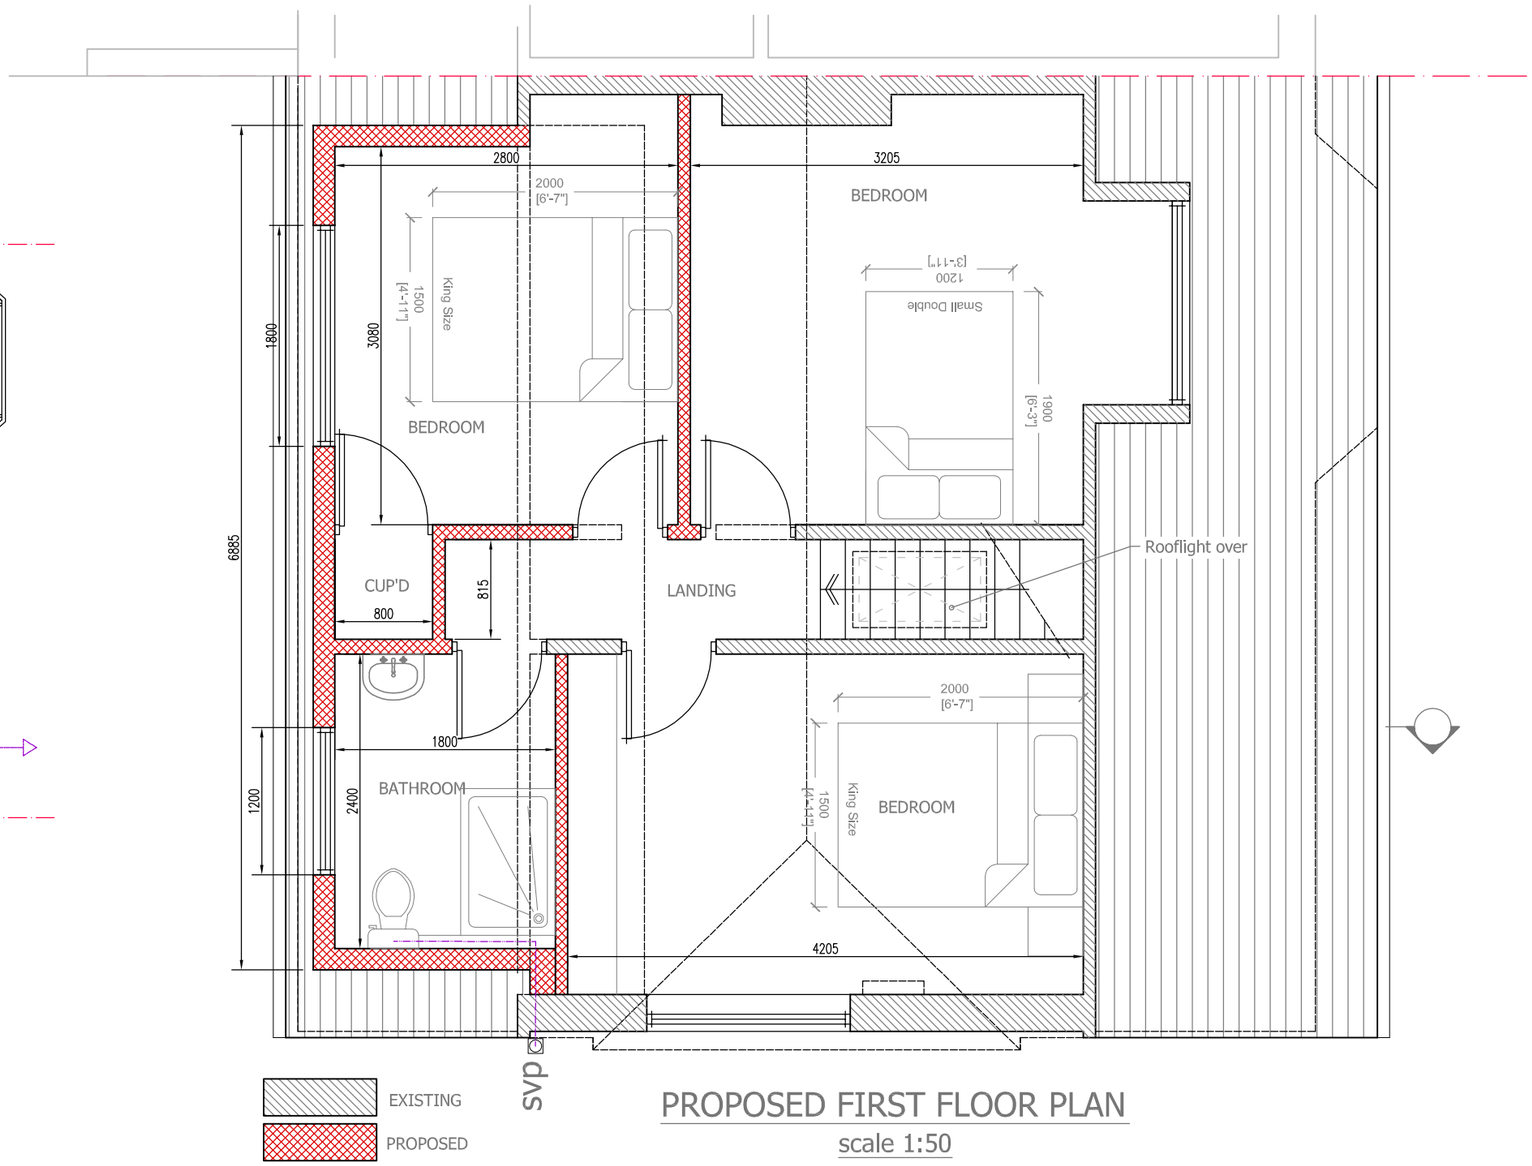

PROPOSED FIRST FLOOR PLAN

scale 1:50

0 1 2 3 4 5m 1:50

LINEAR SCALE

CADGUYS ARCHITECTURAL SERVICES

18 Cranmore Road,
Chislehurst, Kent, BR7 6ES
T: 0751 20 90 919
E: Cadguys@mail.com
W: www.cadguys.co.uk

CAD GUYS

07512090919
www.cadguys.co.uk
cadguys@mail.com

Project						
11 HAWKINS ROAD, SHOREHAM-BY-SEA, BN43 6TJ						
Drawing Title	**Date**	**Scale**	**Project No.**	**Drawing No.**	**Drawn by/Checked by**	
Proposed Plans	FEB-2022	1:50/A3	CG-224	PD/04	SM	

Rev	Date	Details
A	090222	Initial drawings sent out for review
B	140222	Minor amend - council validation

Dimensions to be verified on site by contractor prior to commencement of work

This is the copyright of the practice and may not be reproduced in part or in whole without the prior written consent of the practice.