Permitted Design

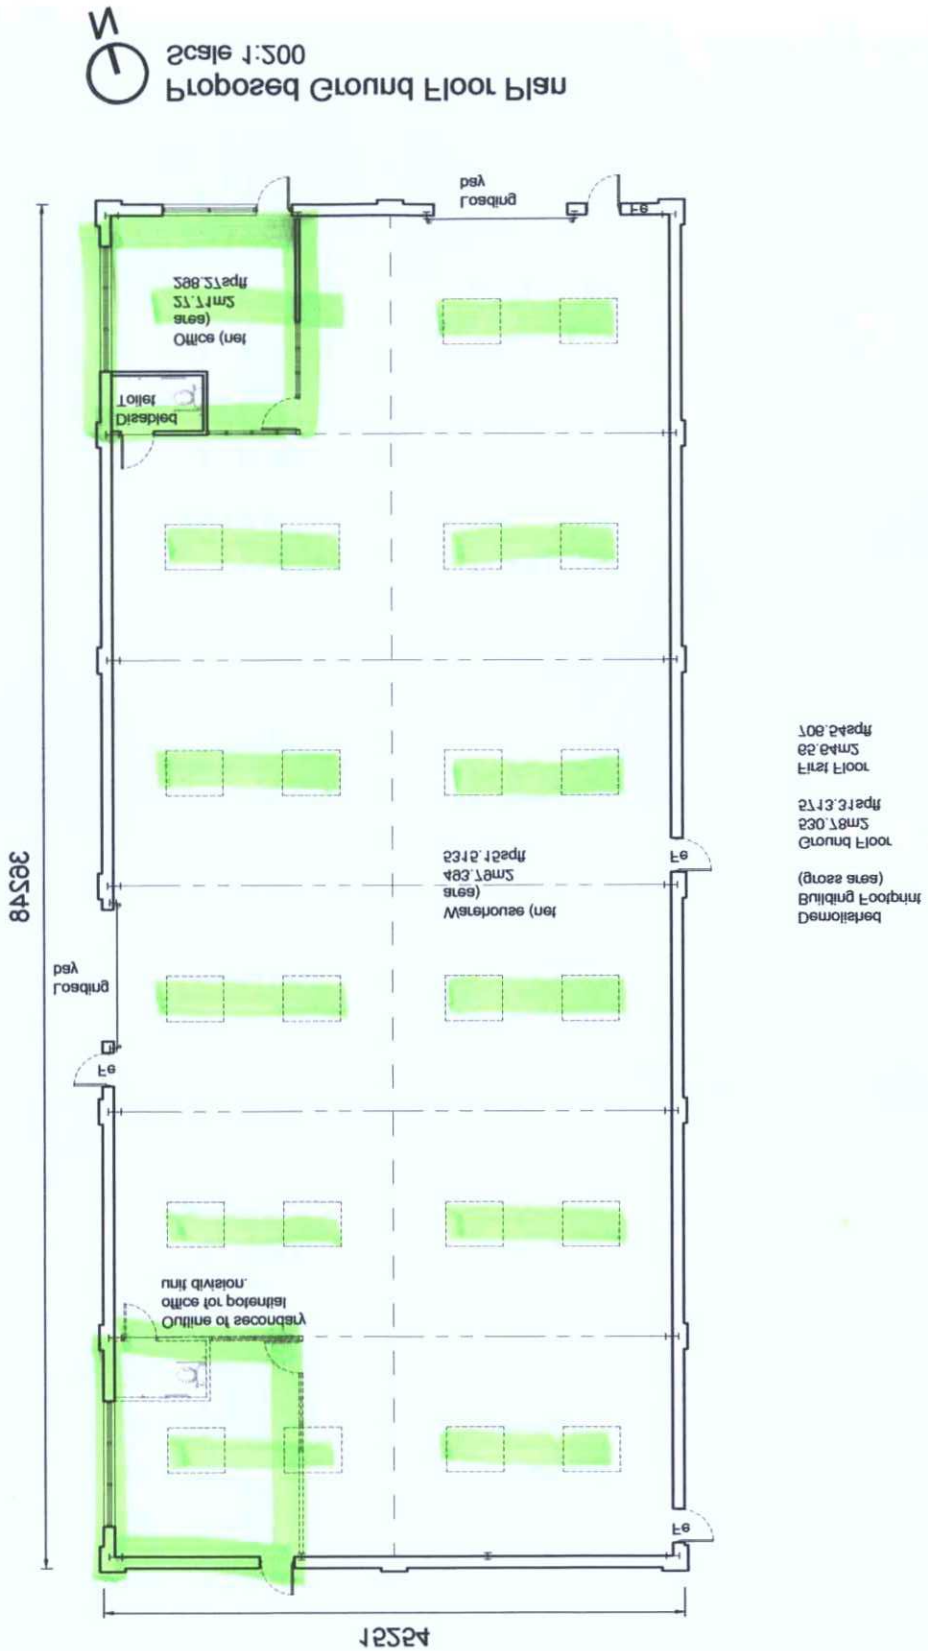

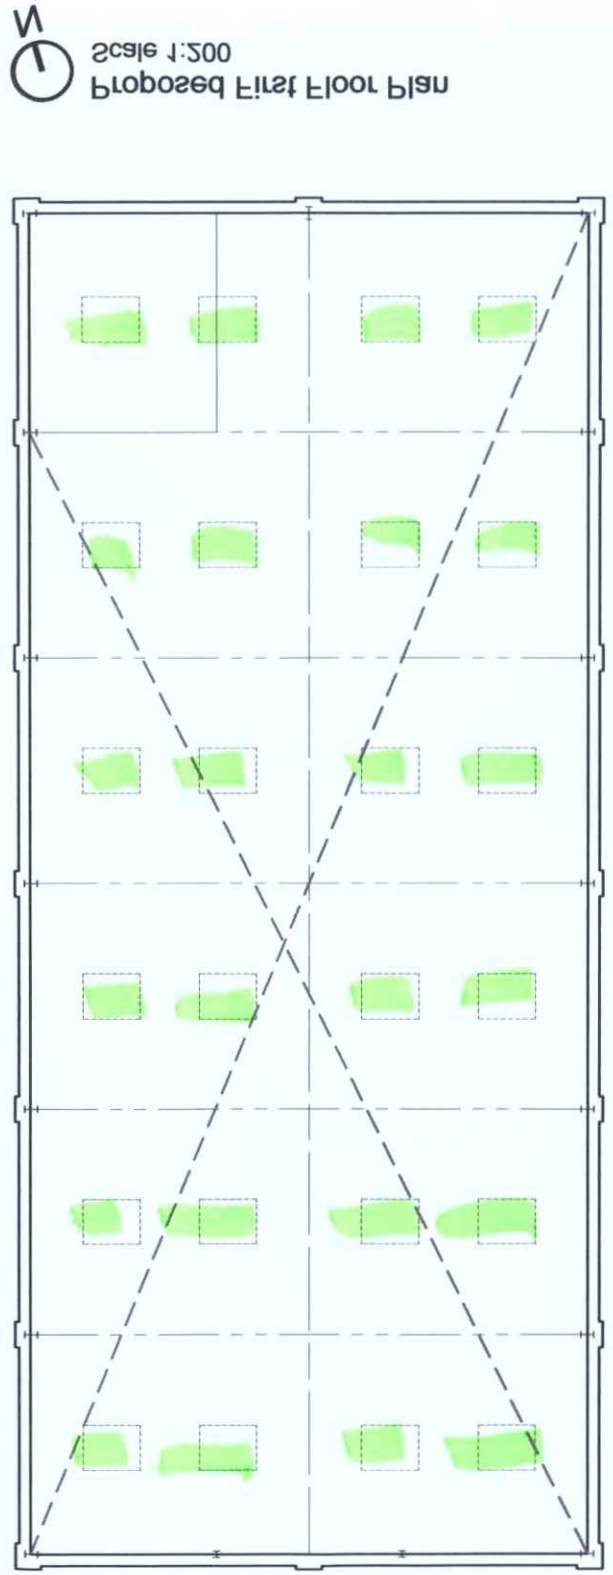

1 : 200 2 5m 10m

PROJECT NO. 11086	DRAWING NO. 110	REV. P3
SCALE 1:200	DRAWN BY HSP	SIZE A3
STATUS PLANNING		

DRAWING
Proposed
Floor Plans

PROJECT
Industrial Unit 11
Lancing Business Park
BN15 8TU

Architects Frost

Rev	Issue	Date
P3	Planning Application	25.09.12
P2	Planning	24.07.12
P1	Planning	13.06.12
P0	Planning	01.06.12

VALID DATE	28 NOV 2013
PLAN	AWDM/1524/13

PLANNING SERVICES
ADUR & WORTHING

NOTES:
1) ALL DIMENSIONS TO BE CHECKED ON SITE.
2) DO NOT SCALE FROM THIS DRAWING.