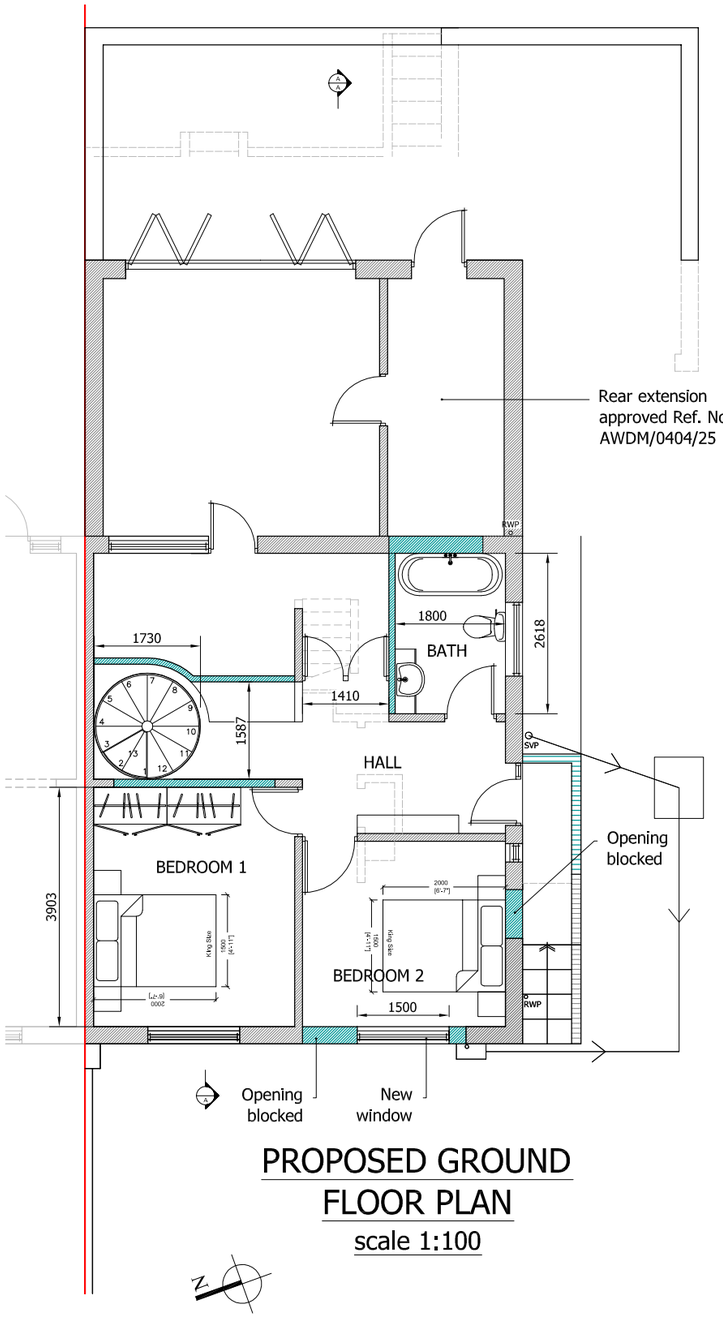

PROPOSED GROUND FLOOR PLAN

scale 1:100

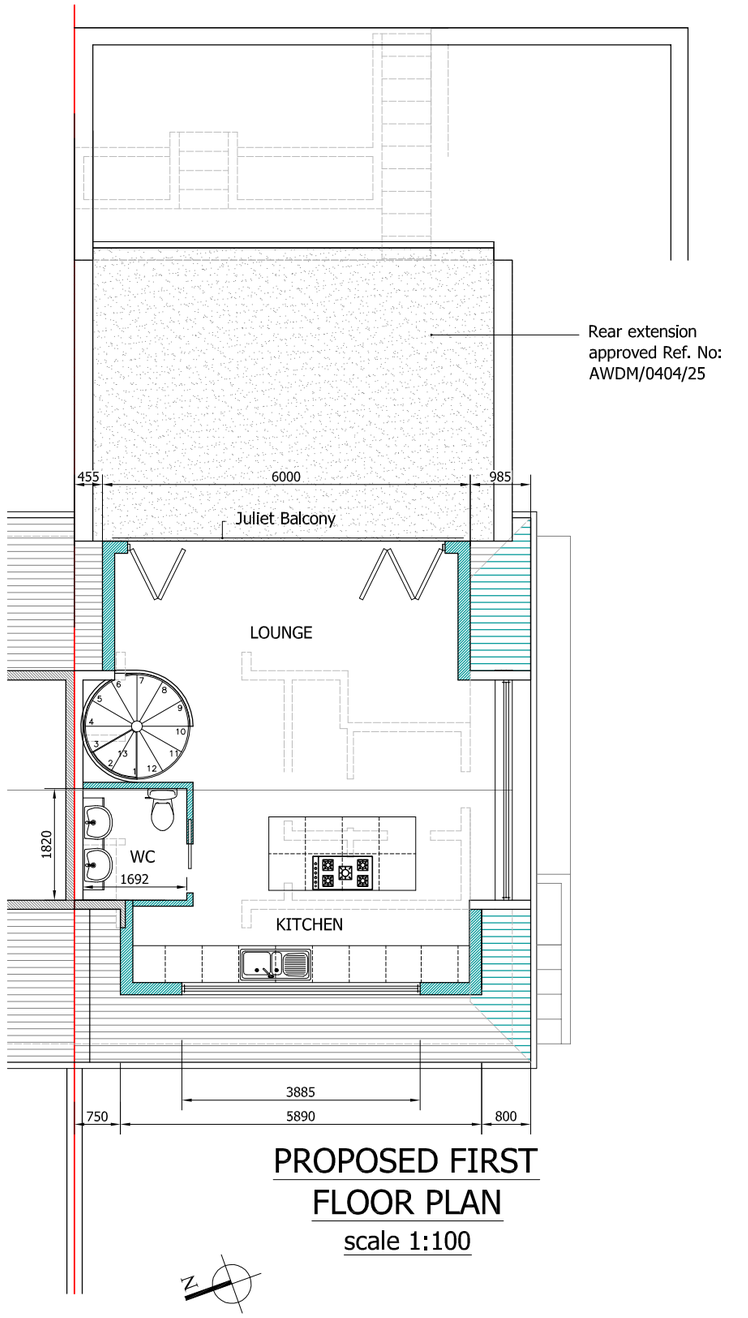

PROPOSED FIRST FLOOR PLAN

scale 1:100

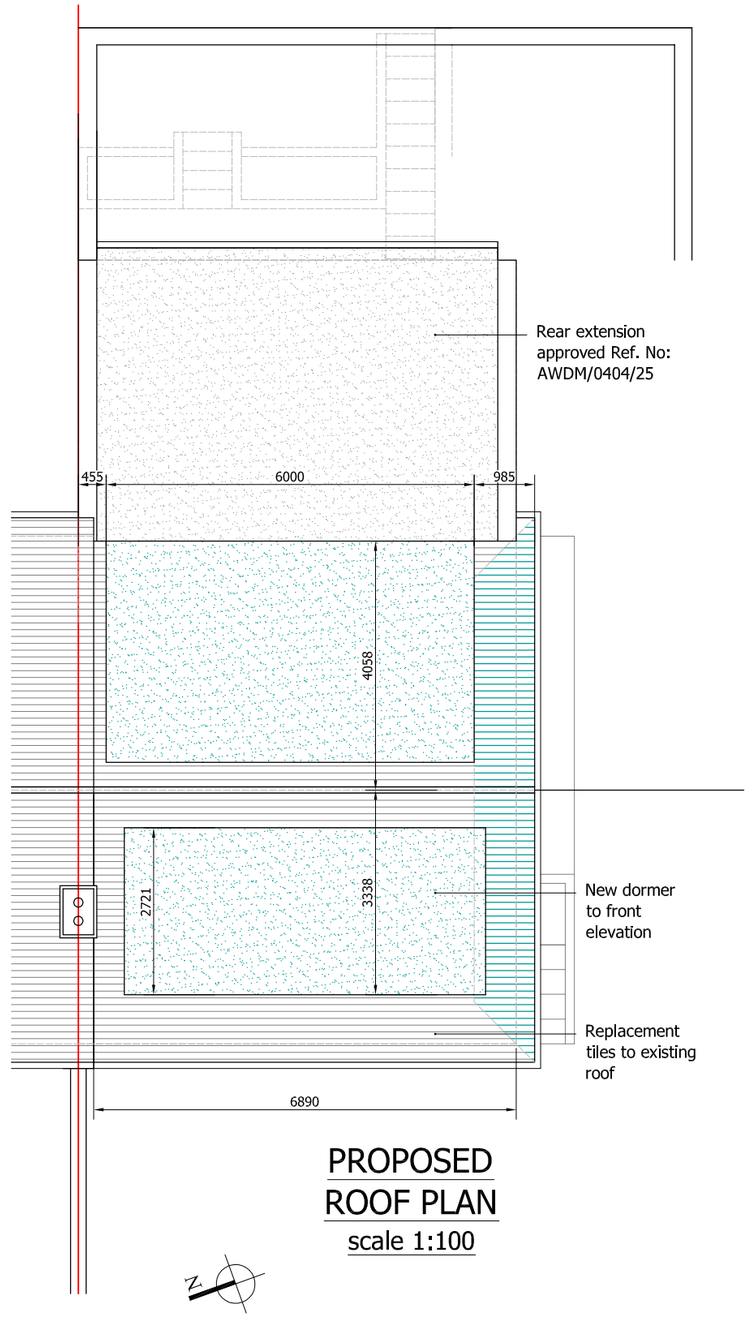

PROPOSED ROOF PLAN

scale 1:100

0 1 2 3 4 5 6 7 8 9 10m 1:100

LINEAR SCALE

CADGUYS ARCHITECTURAL SERVICES

CAD GUYS

07512090919
www.cadguys.co.uk
sonny@cadguys.co.uk

15-17 Middle Street,
Brighton, BN1 1AL
T: 0751 20 90 919
E: Sonny@cadguys.co.uk
W: www.cadguys.co.uk

Project

Drawing Title	Date	Scale	Project No.	Drawing No.	Drawn by/Checked by
Proposed Plans	SEP-2025	1:100/A3	CG-332	PL/04	SM

Rev	Date	Details
A	060124	Initial drawings sent out for review
B	300125	Design developed
C	160625	Design amended
D	140825	Rear dormer added to application
E	260825	Minor amendments - material finish
F	250925	Minor amendments

Dimensions to be verified on site by contractor prior to commencement of work

This is the copyright of the practice and may not be reproduced in part or in whole without the prior written consent of the practice.