ALL NEW MATERIALS TO BE CAREFULLY SELECTED TO MATCH EXISTING.

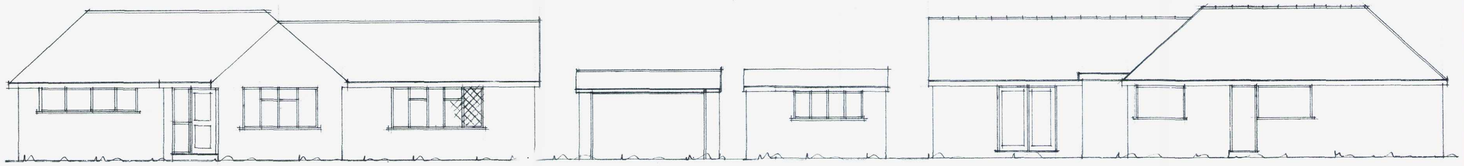

FRONT ELEVATION — EXISTING.

REAR ELEVATION — EXISTING.

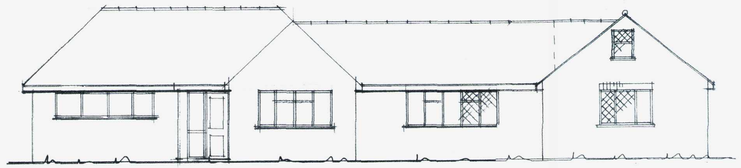

FRONT ELEVATION — PROPOSED.

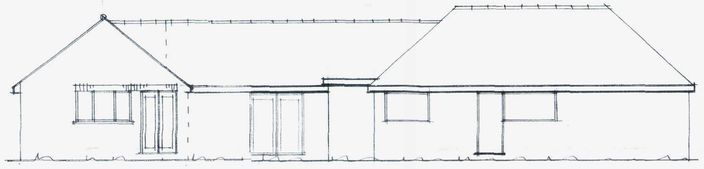

REAR ELEVATION — PROPOSED.

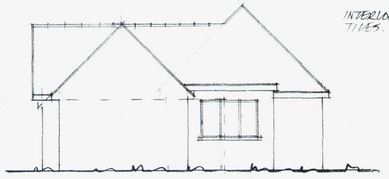

SIDE ELEVATION — EXISTING.

INTERLOCKING TILES.

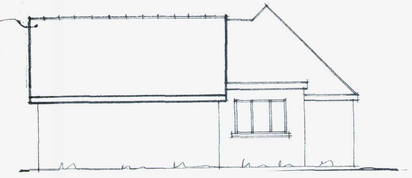

SIDE ELEVATION — PROPOSED.

0 1 2 3 4 5 6 7 8 9 10

1:100

ADUR & WORTHING
PLANNING SERVICES

PLAN	AWDM/ 0313/19
DATE VALID	25 FEB 2019

Notes:

All Dimensions must be checked on site and not scaled from this drawing

Contractor and client are reminded of their obligation under the Party Wall Act. If in doubt ask. Contractor is to confirm all below ground drain run direction and invert levels.

	Date	Revisions
C	DEC '18	
B	MAY '18	PLANNING REVISIONS
A	MARCH '18	FIRST PLANNING SUBMISSION

copyright

TIM CORDING
Architectural and Planning Services
3 Whitethorn Drive,
Brighton BN1 5LH
Tel: 07766647320

Client
MRS. WELLS

Job Title
ALTERATIONS & EXTENSION TO FORM ADDITIONAL DWELLING.

Drawing Title
41 NURSERY CLOSE.
SHOREHAM-BY-SEA.
WEST SUSSEX.

Scale 1:100

Date SEPT. 2017 Drawn by

Drg No. NC-18-02 Rev

Paper Size A2