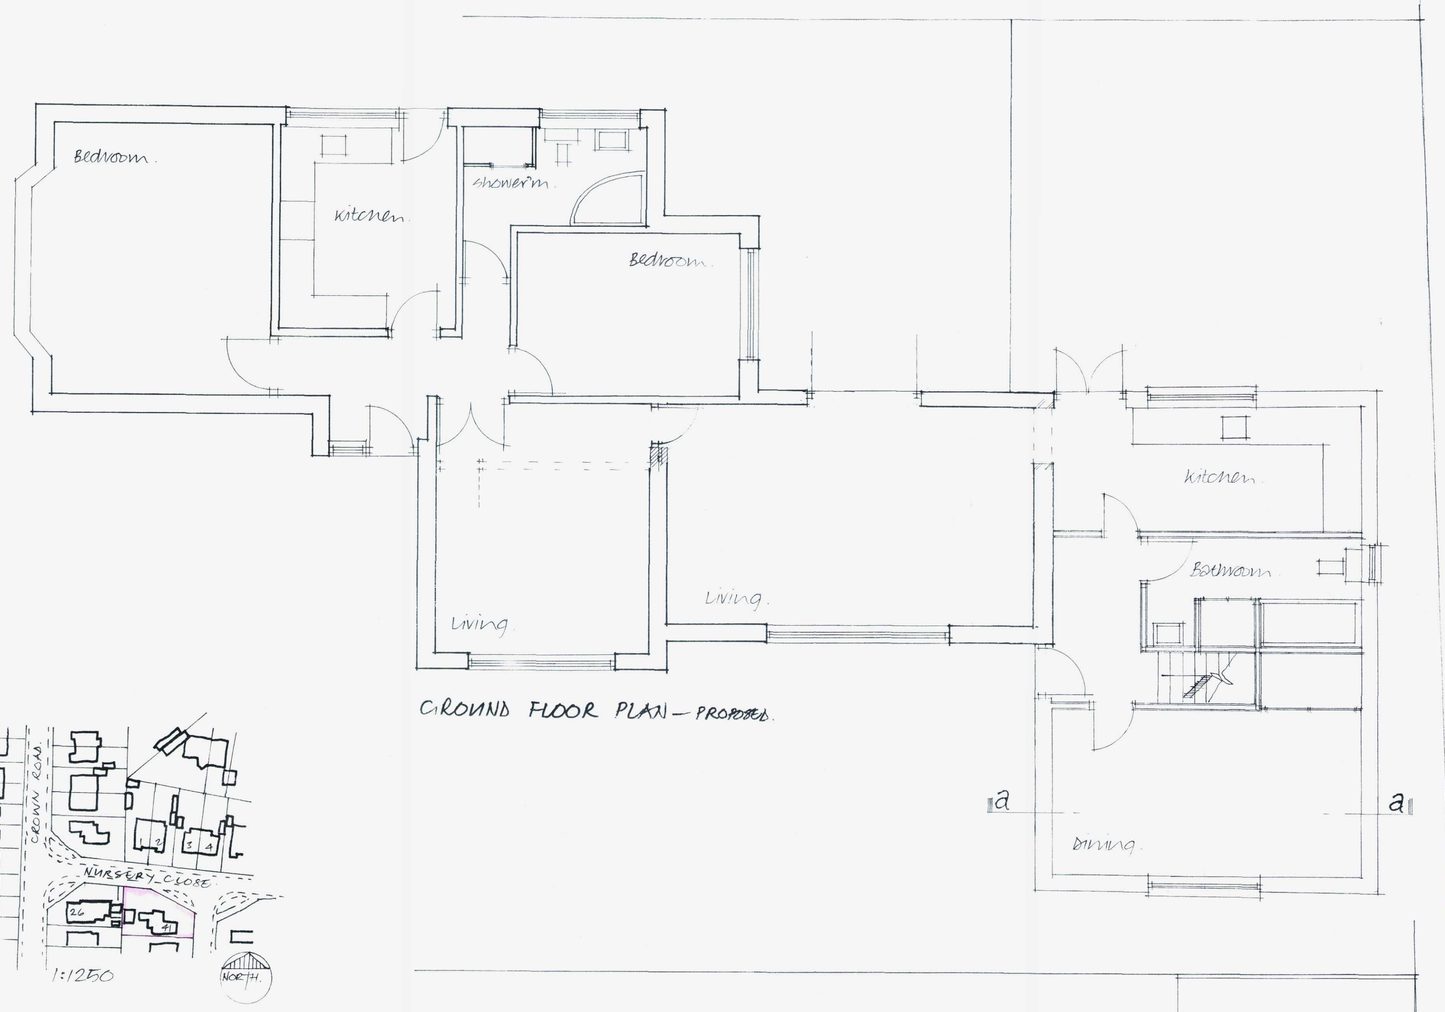

GROUND FLOOR PLAN – PROPOSED.

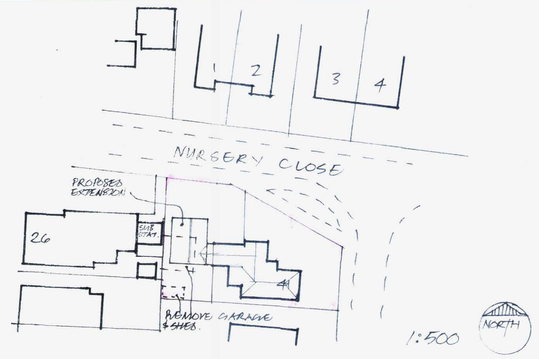

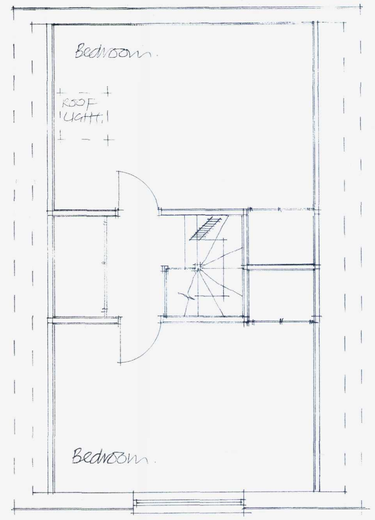

FIRST FLOOR PLAN – PROPOSED.

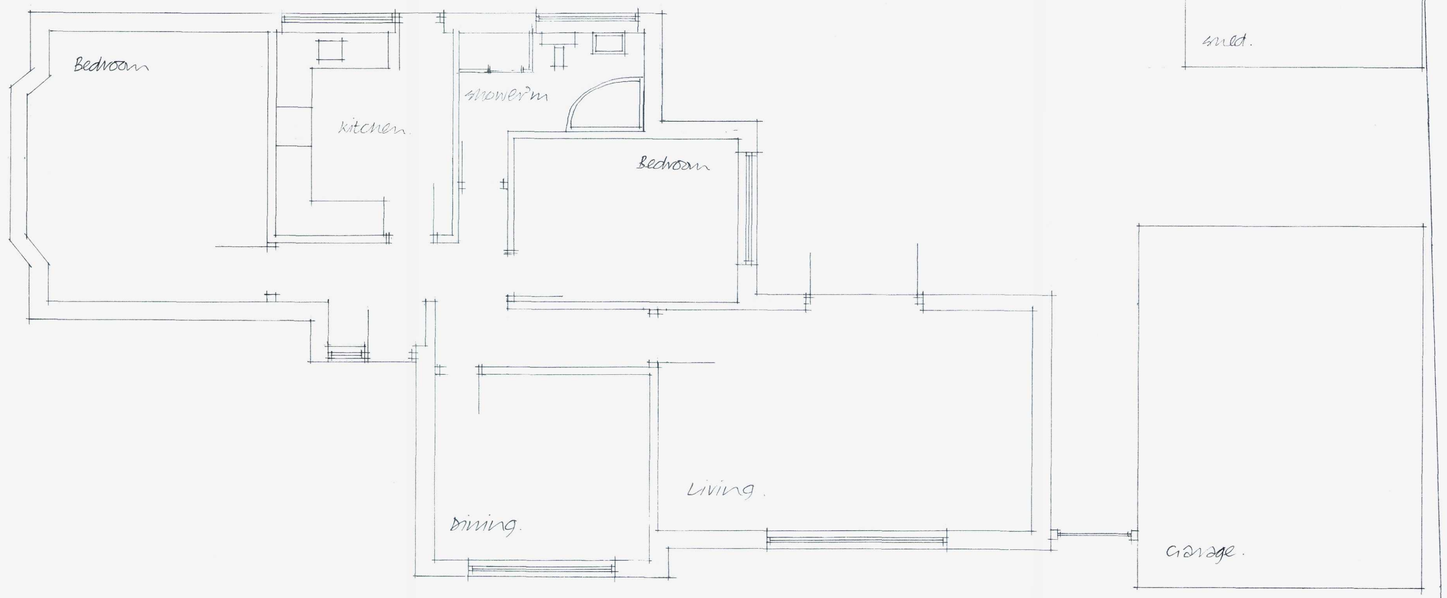

GROUND FLOOR PLAN – EXISTING.

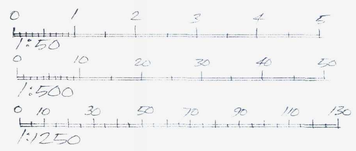

Notes:

All Dimensions must be checked on site and not scaled from this drawing

Contractor and client are reminded of their obligation under the Party Wall Act. If in doubt ask.
Contractor is to confirm all foul & ground drain run direction and invert levels.

ADUR & WORTHING PLANNING SERVICES

PLAN	AWDM/0313/19
DATE VALID	25 FEB 2019

C	DEC '18	" "
B	MAY '18	PLANNING REVISIONS
A	MARCH '18	REAR LIVING AREA REVISED
	Date	Revisions

copyright

TIM CORDING
Architectural and Planning Services
3 Whitethorn Drive,
Brighton BN1 5LH
Tel: 07766647320

Client
MRS. WELLS.

Job Title
ALTERATIONS & EXTENSION TO FORM ANNEXE.

Drawing Title
41 NURSERY CLOSE
SHOREHAM-BY-SEA.
WEST SUSSEX.

Scale 1:50

Date SEPT. 2017 Drawn by

Drg No. NC-18-01 Rev

Paper Size A1