ADUR DISTRICT COUNCIL

Adur District Council

Town and Country Planning Act 1990

Office use
App AX/07/07
Date Rc. 01 FEB 2008
Fee 135

Householder's planning application form

Use this form to apply for planning permission to extend or alter your house or flat, to build a garage or other structure on your property or to create access for a vehicle onto a classified road (please read note 9).

Please read the notes before you fill in this form.

1 Please give the address of the property to be altered or extended.

7 HARBOUR HOUSE, HARBOUR WAY,
SHOREHAM BEACH, SHOREHAM BY SEA
WEST SUSSEX BN43 5HG

2 Type of property (please tick)

Detached House	☐	Terraced House	☐	Other (please give details)	☐
Semi-detached House	☐	Flat	☐	LIVE/WORK UNITS	

3 Please describe the development you are applying for.

TO EXTEND DROP CURB AT THE END OF MY DRIVE
TO COVER FULL WIDTH OF DRIVE

4 Applicant (in block capitals)

Full name :	MRS CYNTHIA EDWARDS
Address (including postcode):	
	7 HARBOUR HOUSE,
	HARBOUR WAY
	SHOREHAM BEACH
	WEST SUSSEX, BN43 5HG
Phone Number:	[redacted]
Home:	[redacted]
Work:	[redacted]
Extension:	
Fax Number:	

Agent (if any)

Full name :	
Address (including postcode):	
Phone Number:	
Home:	
Work:	
Extension:	
Fax Number:	

5 Please enclose four copies of this form and four sets of plans.
Please number

	Plan number	Scale
Location plan		1:219
Block plan		
Floor plan		
Elevations		
Other		

6 Will the development involve cutting down any trees? Yes ☐ No ☑
If "Yes", please show these clearly on the block plan.

7 Will the development (including any new or altered access affect a public footpath or any other public right of way? Yes ☑ No ☐

8 Does this application require a fee? (See note 3) Yes ☑ No ☐

If "No", please tick the option that applies (See note 3) A ☐ B ☐ C ☐

If "Yes", please state the fee enclosed (See note 4) £135-00-

Signature: [redacted] Date: 7/12/07

Please print your name: CYNTHIA EDWARDS

Certificate under Article 7 of the Town and Country Planning (General Development Procedure) Order 1995

If anyone else owns the land or part of it, you must fill in Certificate B, which you can get from the Planning Section. You must also tell the owner of the land about this application by serving a notice on them. If you own all of the land, you must fill in Certificate A below.


Certificate A


I confirm that:

- Nobody except the applicant was an owner of any part of the land involved at the beginning of the period of 21 days before the date of this application; and
- none of the land this application relates to is an agricultural holding or part of an agricultural holding.


Signature: [redacted] Date: 7/12/07

Please print your name: CYNTHIA EDWARDS

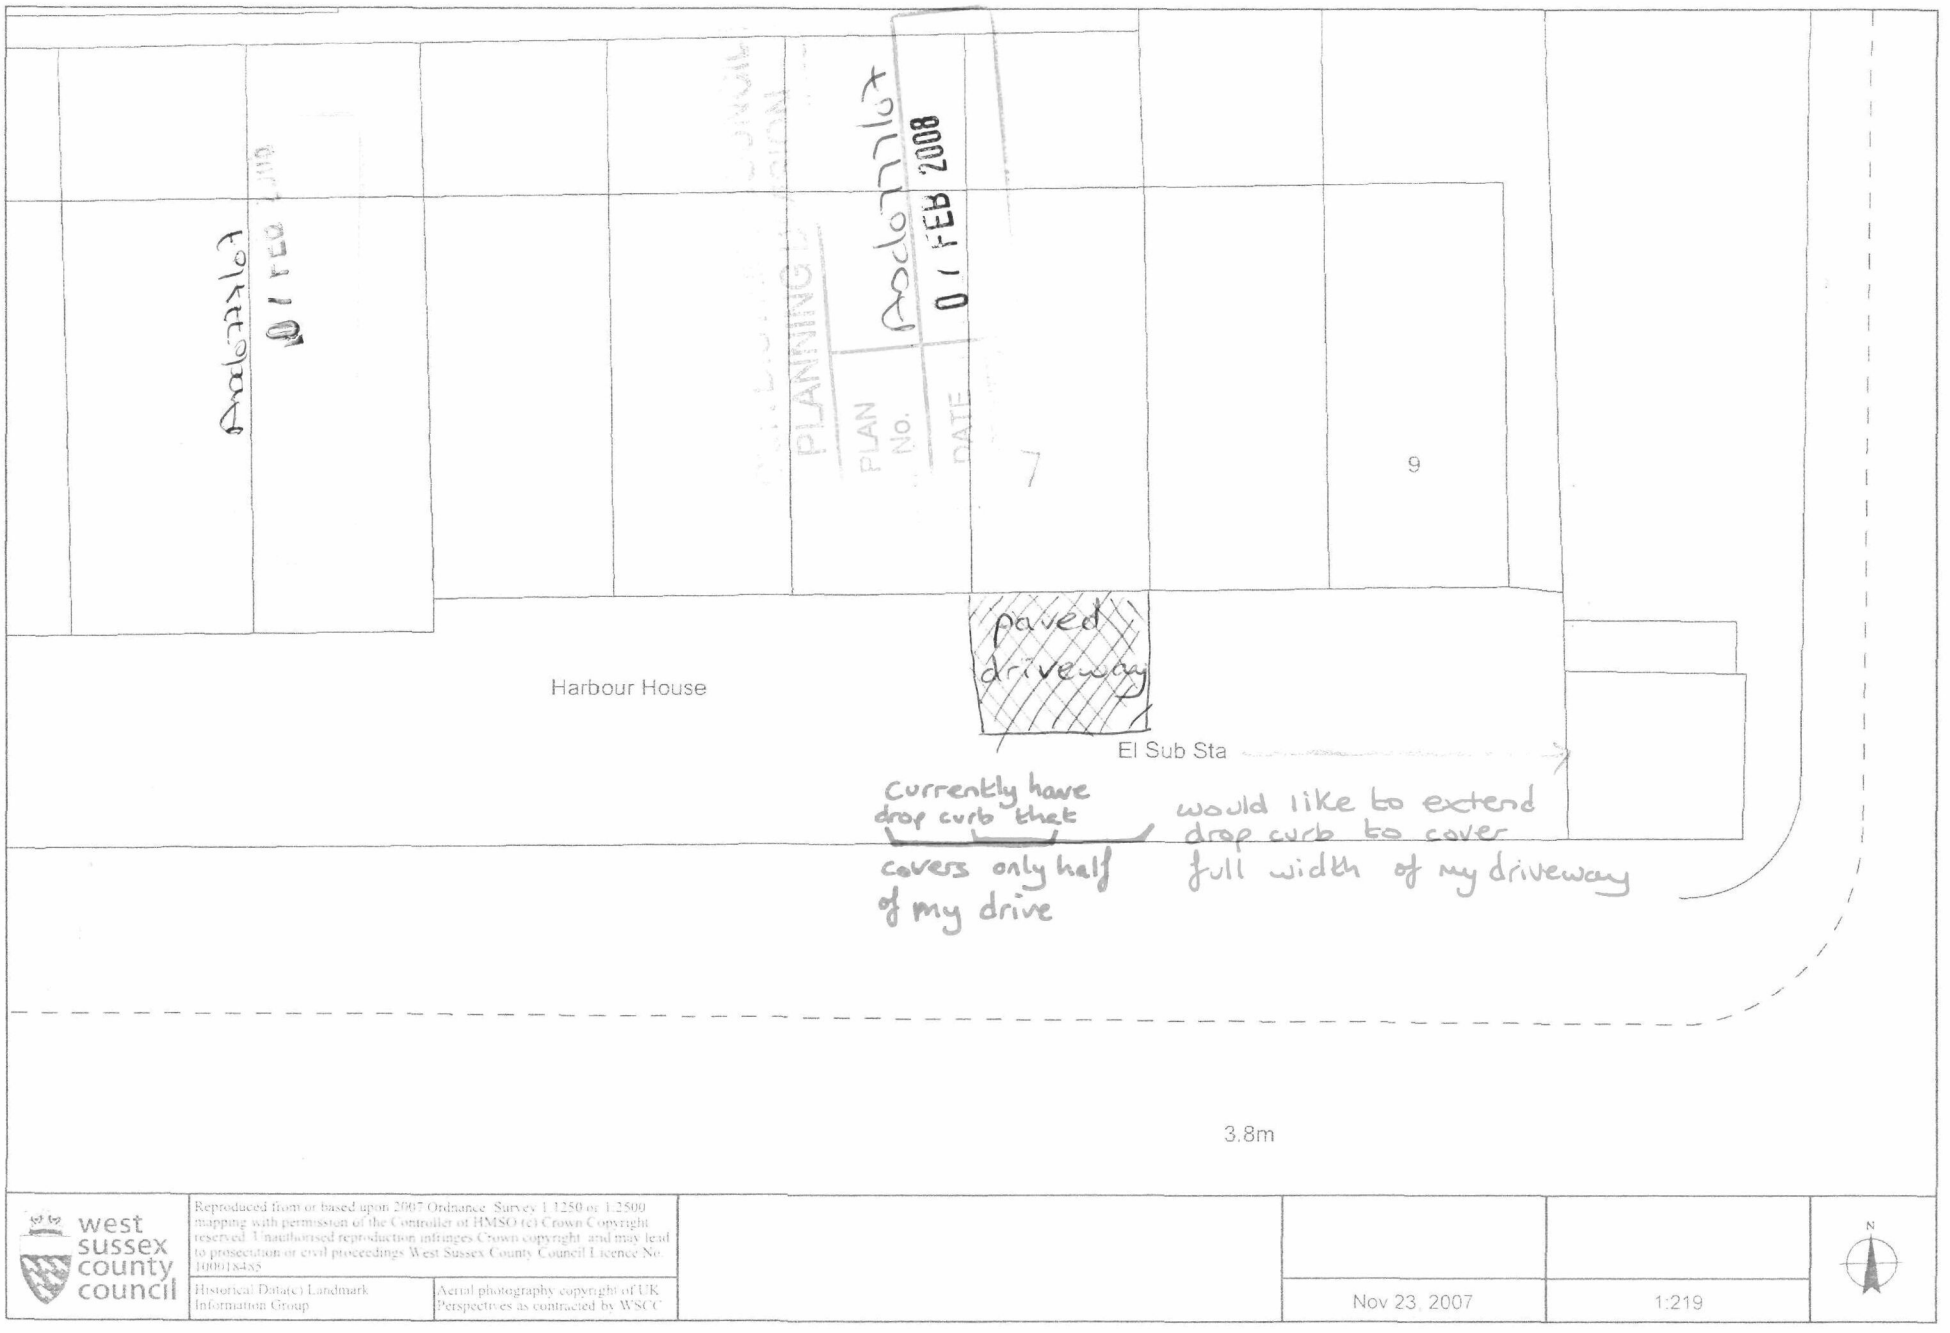
Application
01 FEB 2008
PLANNING
PLAN No.
DATE
7
9
paved driveway
Harbour House
El Sub Sta
currently have drop curb that covers only half of my drive
would like to extend drop curb to cover full width of my driveway
3.8m
west sussex county council
Reproduced from or based upon 2007 Ordnance Survey 1:1250 or 1:2500 mapping with permission of the Controller of HMSO (c) Crown Copyright reserved. Unauthorised reproduction infringes Crown copyright and may lead to prosecution or civil proceedings West Sussex County Council Licence No. 100018485
Historical Data(c) Landmark Information Group
Aerial photography copyright of UK Perspectives as contracted by WSCC
Nov 23, 2007
1:219
N

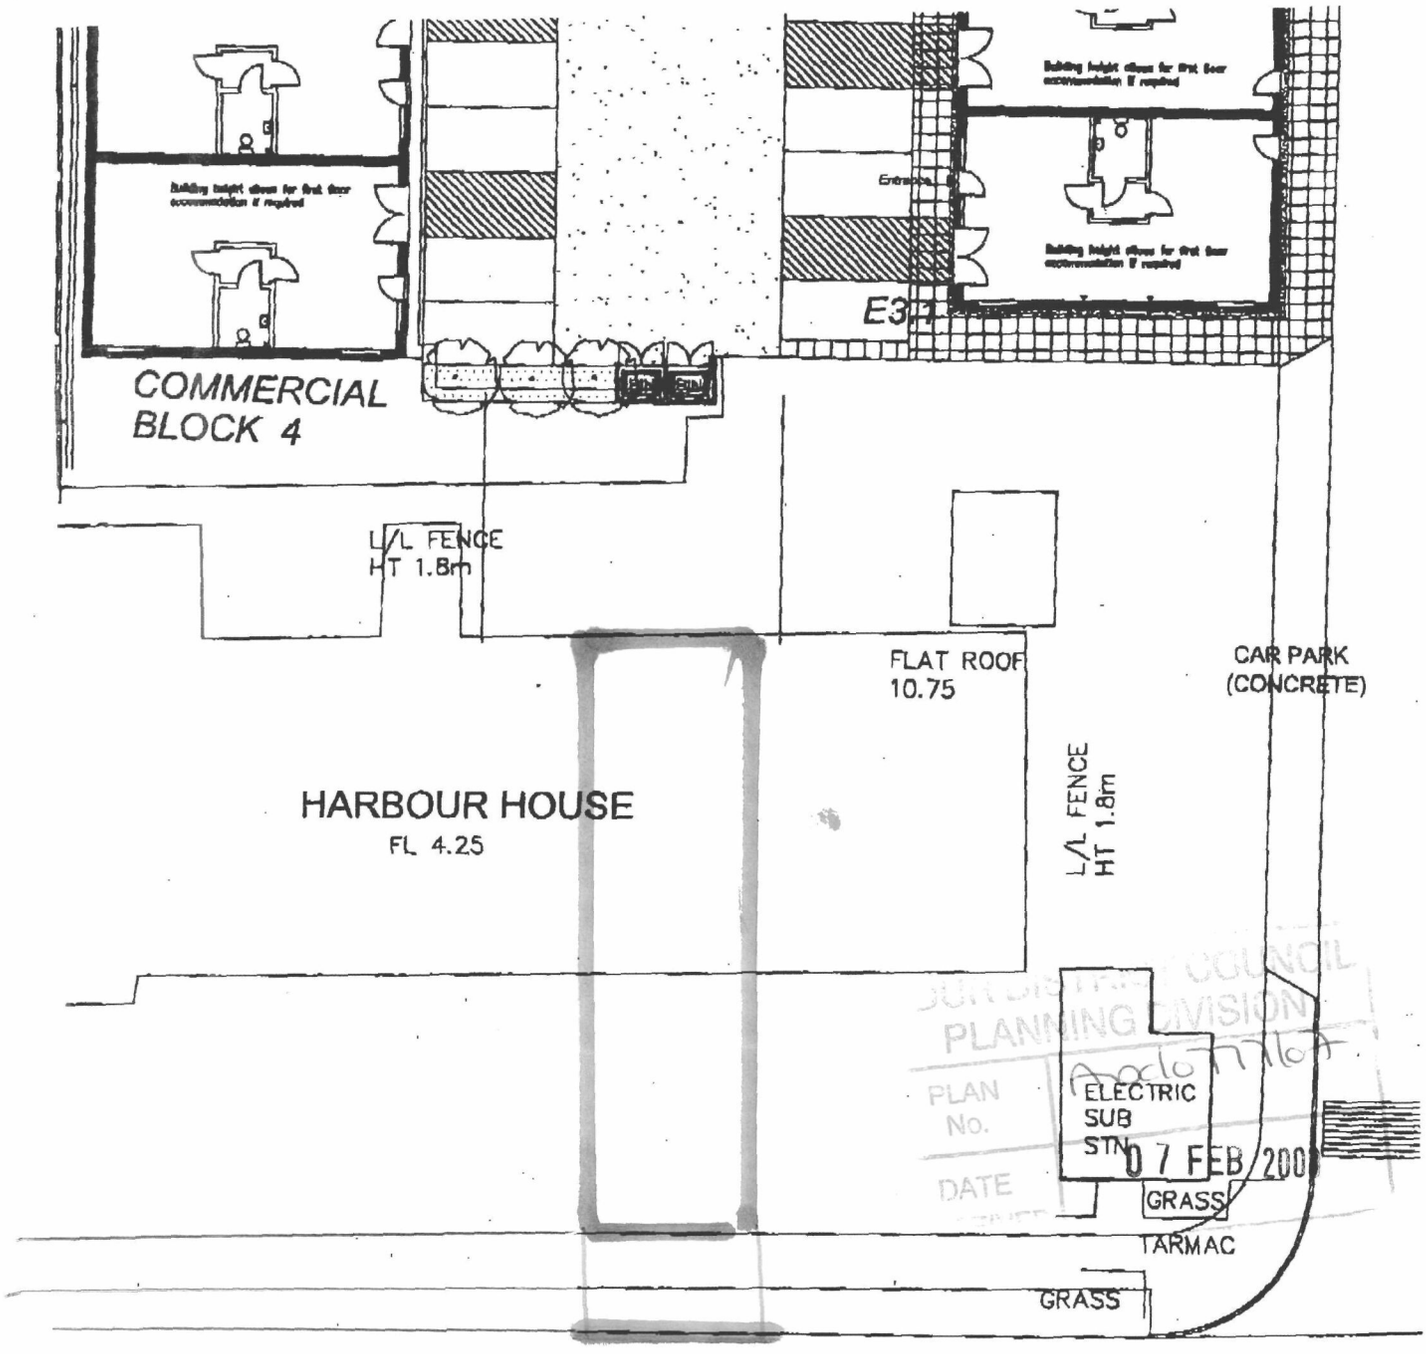

PLANNING DIVISION
PLAN No.
DATE
07 FEB 200

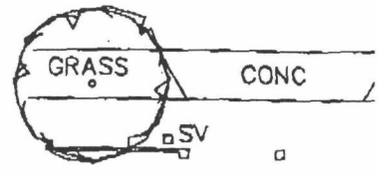

west sussex county council

Southern Area Office
Clapham Depot
Clapham Common
Worthing
BN13 3UR
Telephone 01903 878500

INFORMATION TO CONTRACTORS
SPECIFICATION AND REQUIREMENTS FOR THE CONSTRUCTION OF VEHICULAR ACCESSES AND FOOTWAY CROSSINGS

Application 07 FEB 2008

Requirements for contractors

1. Your company must hold public liability insurance to a minimum value of £10,000,000 for any one event. A copy of the insurance certificate is required to be attached to your application for consent to construct the vehicle access.
2. At least one operative needs to remain on site during the works who is accredited under NRSWA (Operatives Course units 001 to 006) and proof of the qualification will be required before the consent form is issued.
3. You will be responsible for the rectification of any defects with the new construction for a period of 1 year dated from the completion date of the construction.
4. Once you have received the signed consent form, you must give the Area Highway Superintendent at least 3 working days notice prior to starting work.
5. All work must be completed within 5 working days of commencement.
6. Each stage of construction must be made available for inspection, and if any underground cables, pipes or mains are uncovered, you must inform the Area Highway Superintendent who will need to make an additional inspection.

Name of Householder ...Mrs Edwards...

Address ...7 Harbour House, Harbour Way, Shoreham...

Type of construction (Asphalt*) Concrete * (*delete as necessary)

Special requirements To extend existing V/A by 1.8m

Date information issued ...14/11/07... Superintendent [redacted]

SPECIFICATION AND WORKMANSHIP

1. Material delivery tickets must be made available to the Area Highway Superintendent upon request, indicating the time batched, and the grade of materials.
2. New kerbs shall be used conforming to BS 7263 unless otherwise specified in "special requirements". New concrete bed and backing must also be used complying with the requirements of ST1 or greater.
3. Where a crossing is over a verge or other area requiring lateral restraint, precast concrete edging to BS 7263 shall be used on a 75mm minimum ST1 concrete bed.