
North

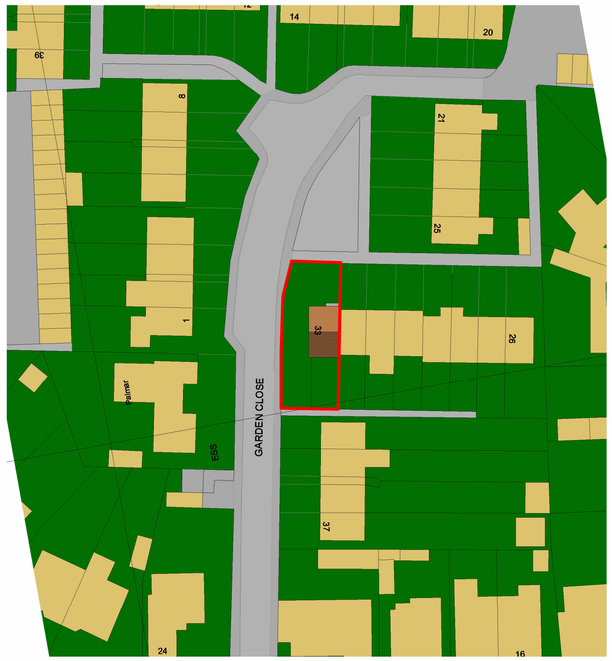



Greentrees Cresent

## 1 Block Plan
1 : 500

0m 10m 20m 30m 40m 50m

VISUAL SCALE 1:500 @ A1

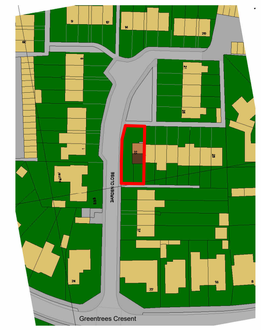


## 2 Location plan
1 : 1250

0m 25m 50m 75m 100m 125m

VISUAL SCALE 1:1250 @ A1

All dimension to be verified on site, any discrepencies to be reported to Designer prior to setting out or ordering of any materials.

This drawing has been produced for the specific client and project identified below and is not intended for use by any other person or for any other purpose.

This drawing is protected under The Copyright, Designs and Patents Act 1988.

Revisions

| | |
|---|---|
| | |
| | |
| | |
| | |
| | |
| | |
| | |
| | |
| | |
| | |
| | |

Client

Mr C Hambrook

Project Address

33 Garden Close
Lancing
BN15 9SZ

Project

Two Storey Side Extension

Drawing Title

Existing Block and Location Plan

| Drawing number | Rev |
|---|---|
| AP/33/23/02 | |

| Scale: | Paper Size: |
|---|---|
| As indicated | |