



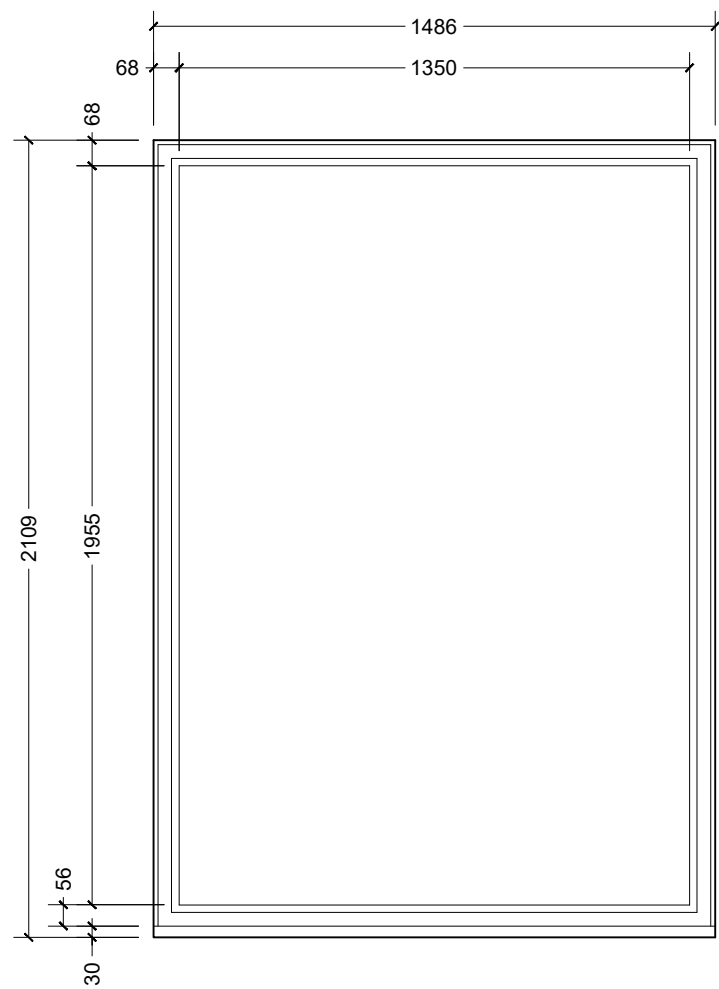

W1 / W2 / W3 / W4

Anthracite Grey uPVC sill
Anthracite GreyuPVC frame
Double glazed
Fixed.

Existing Window Elevation
Scale 1:20

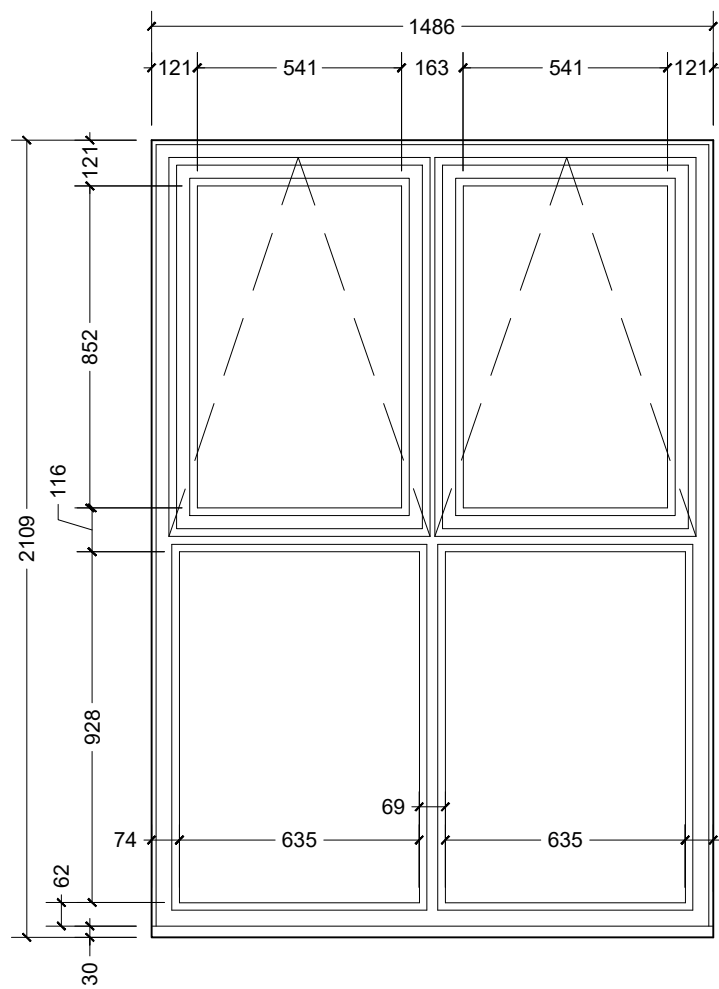

W1 / W2 / W3 / W4

Anthracite Grey uPVC sill
Anthracite GreyuPVC frame
Double glazed
Top hung casements over fixed panes.

Proposed Window Elevation
Scale 1:20



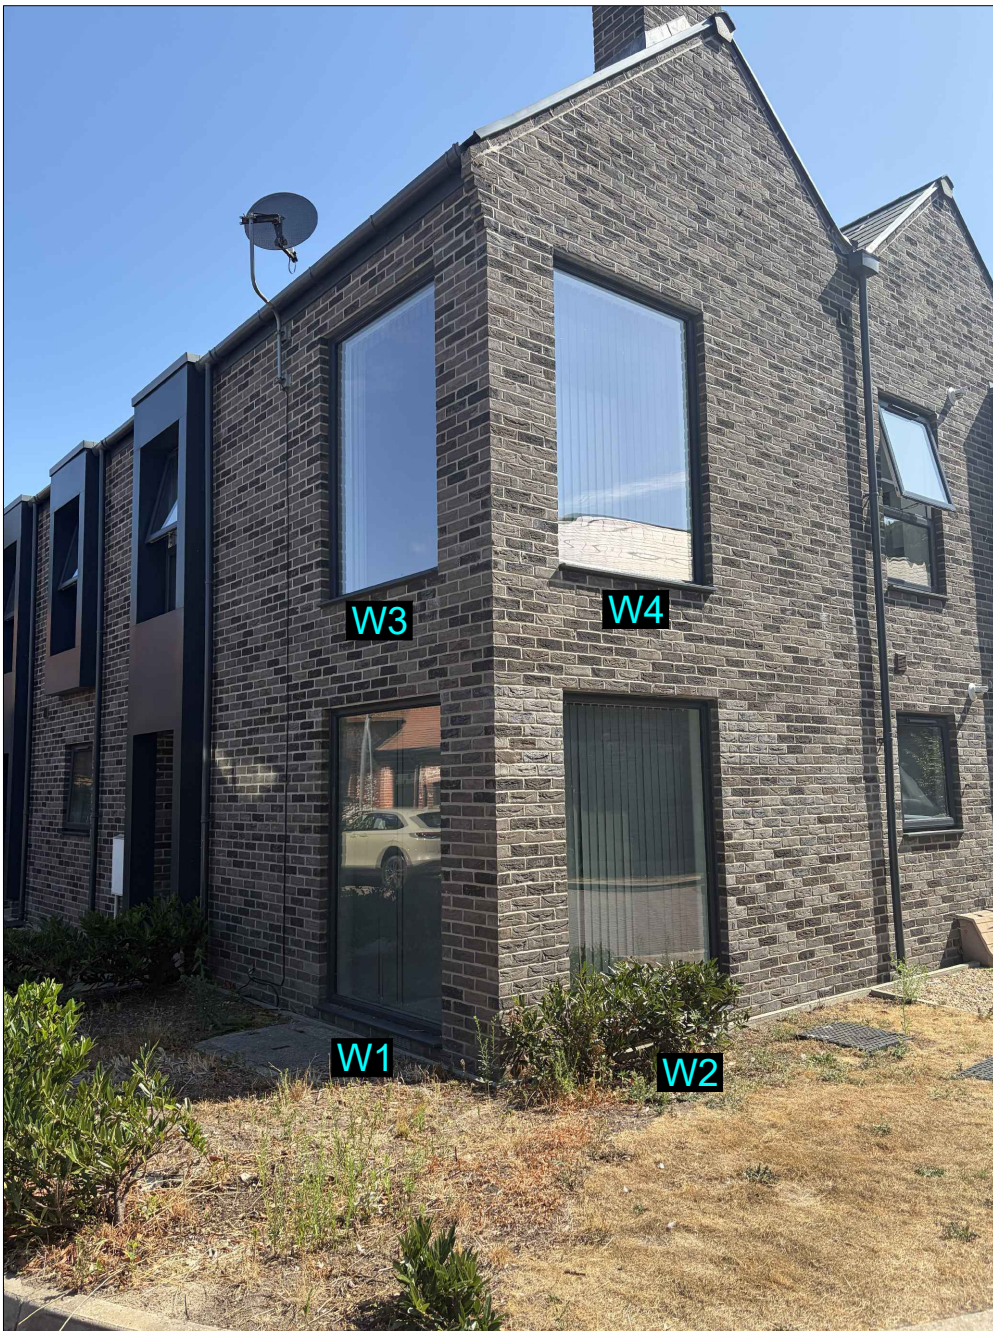



Photo Showing Position of W1 - W4

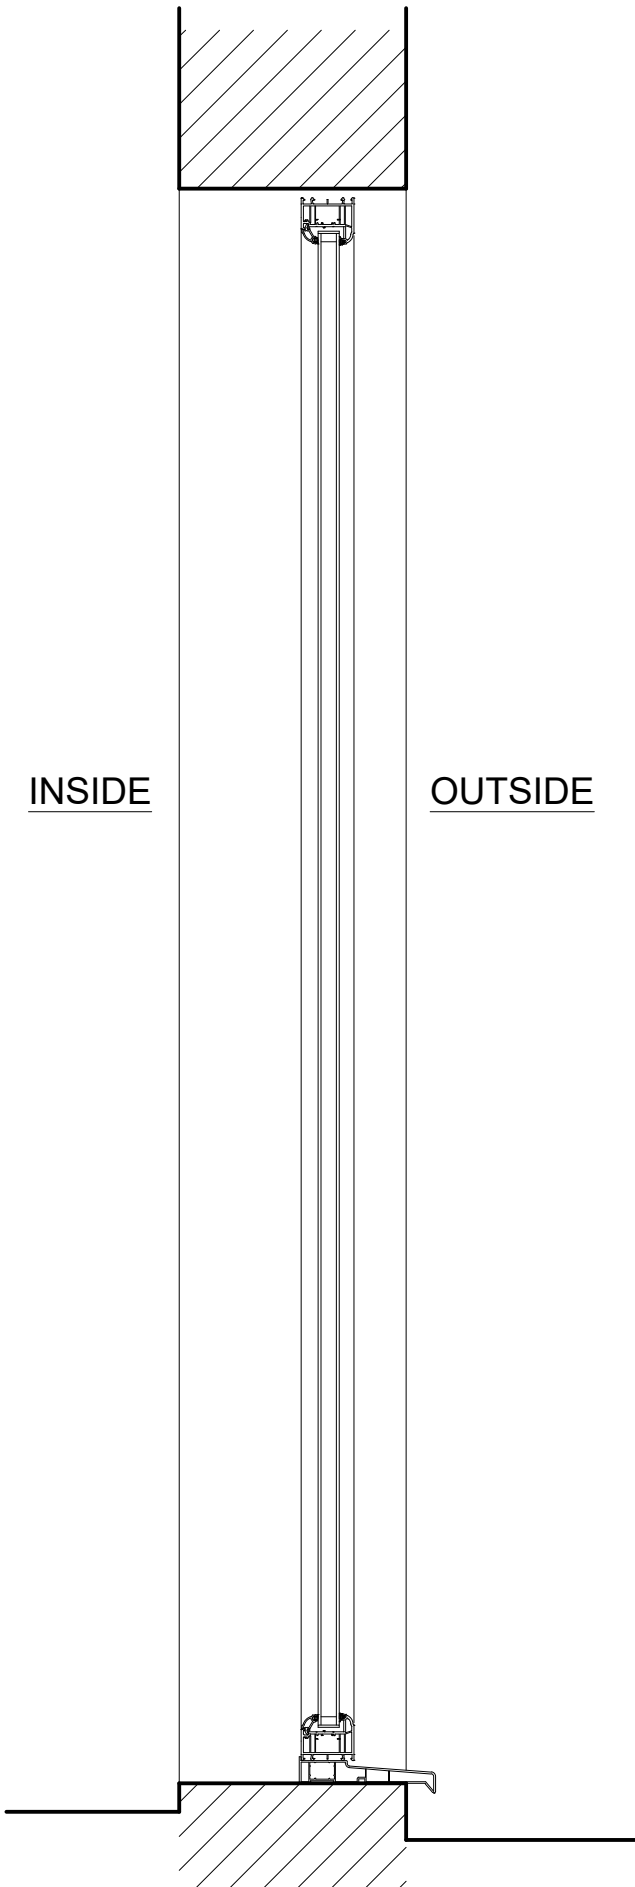


Existing Section
Scale 1:10

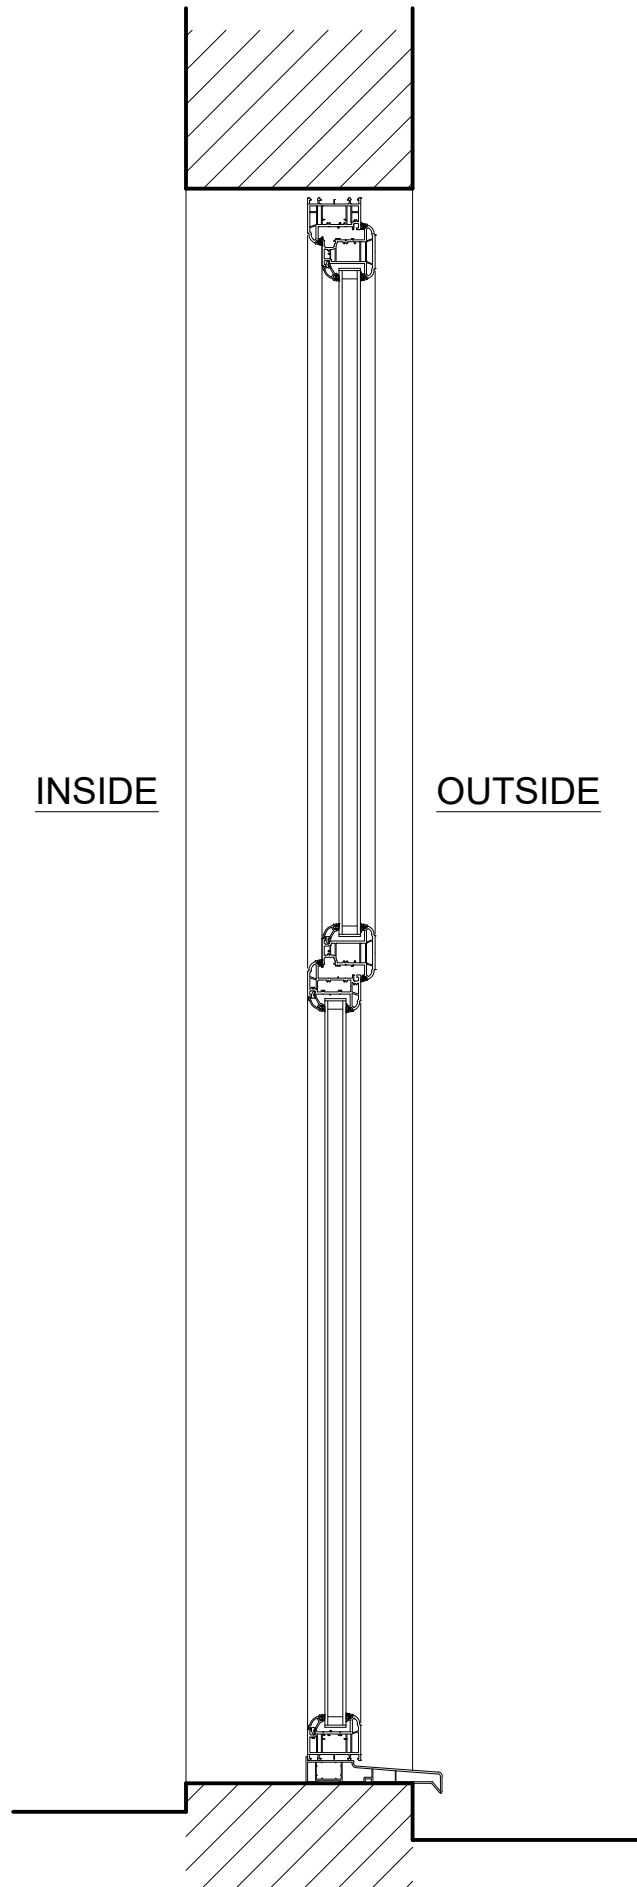


Proposed Section
Scale 1:10

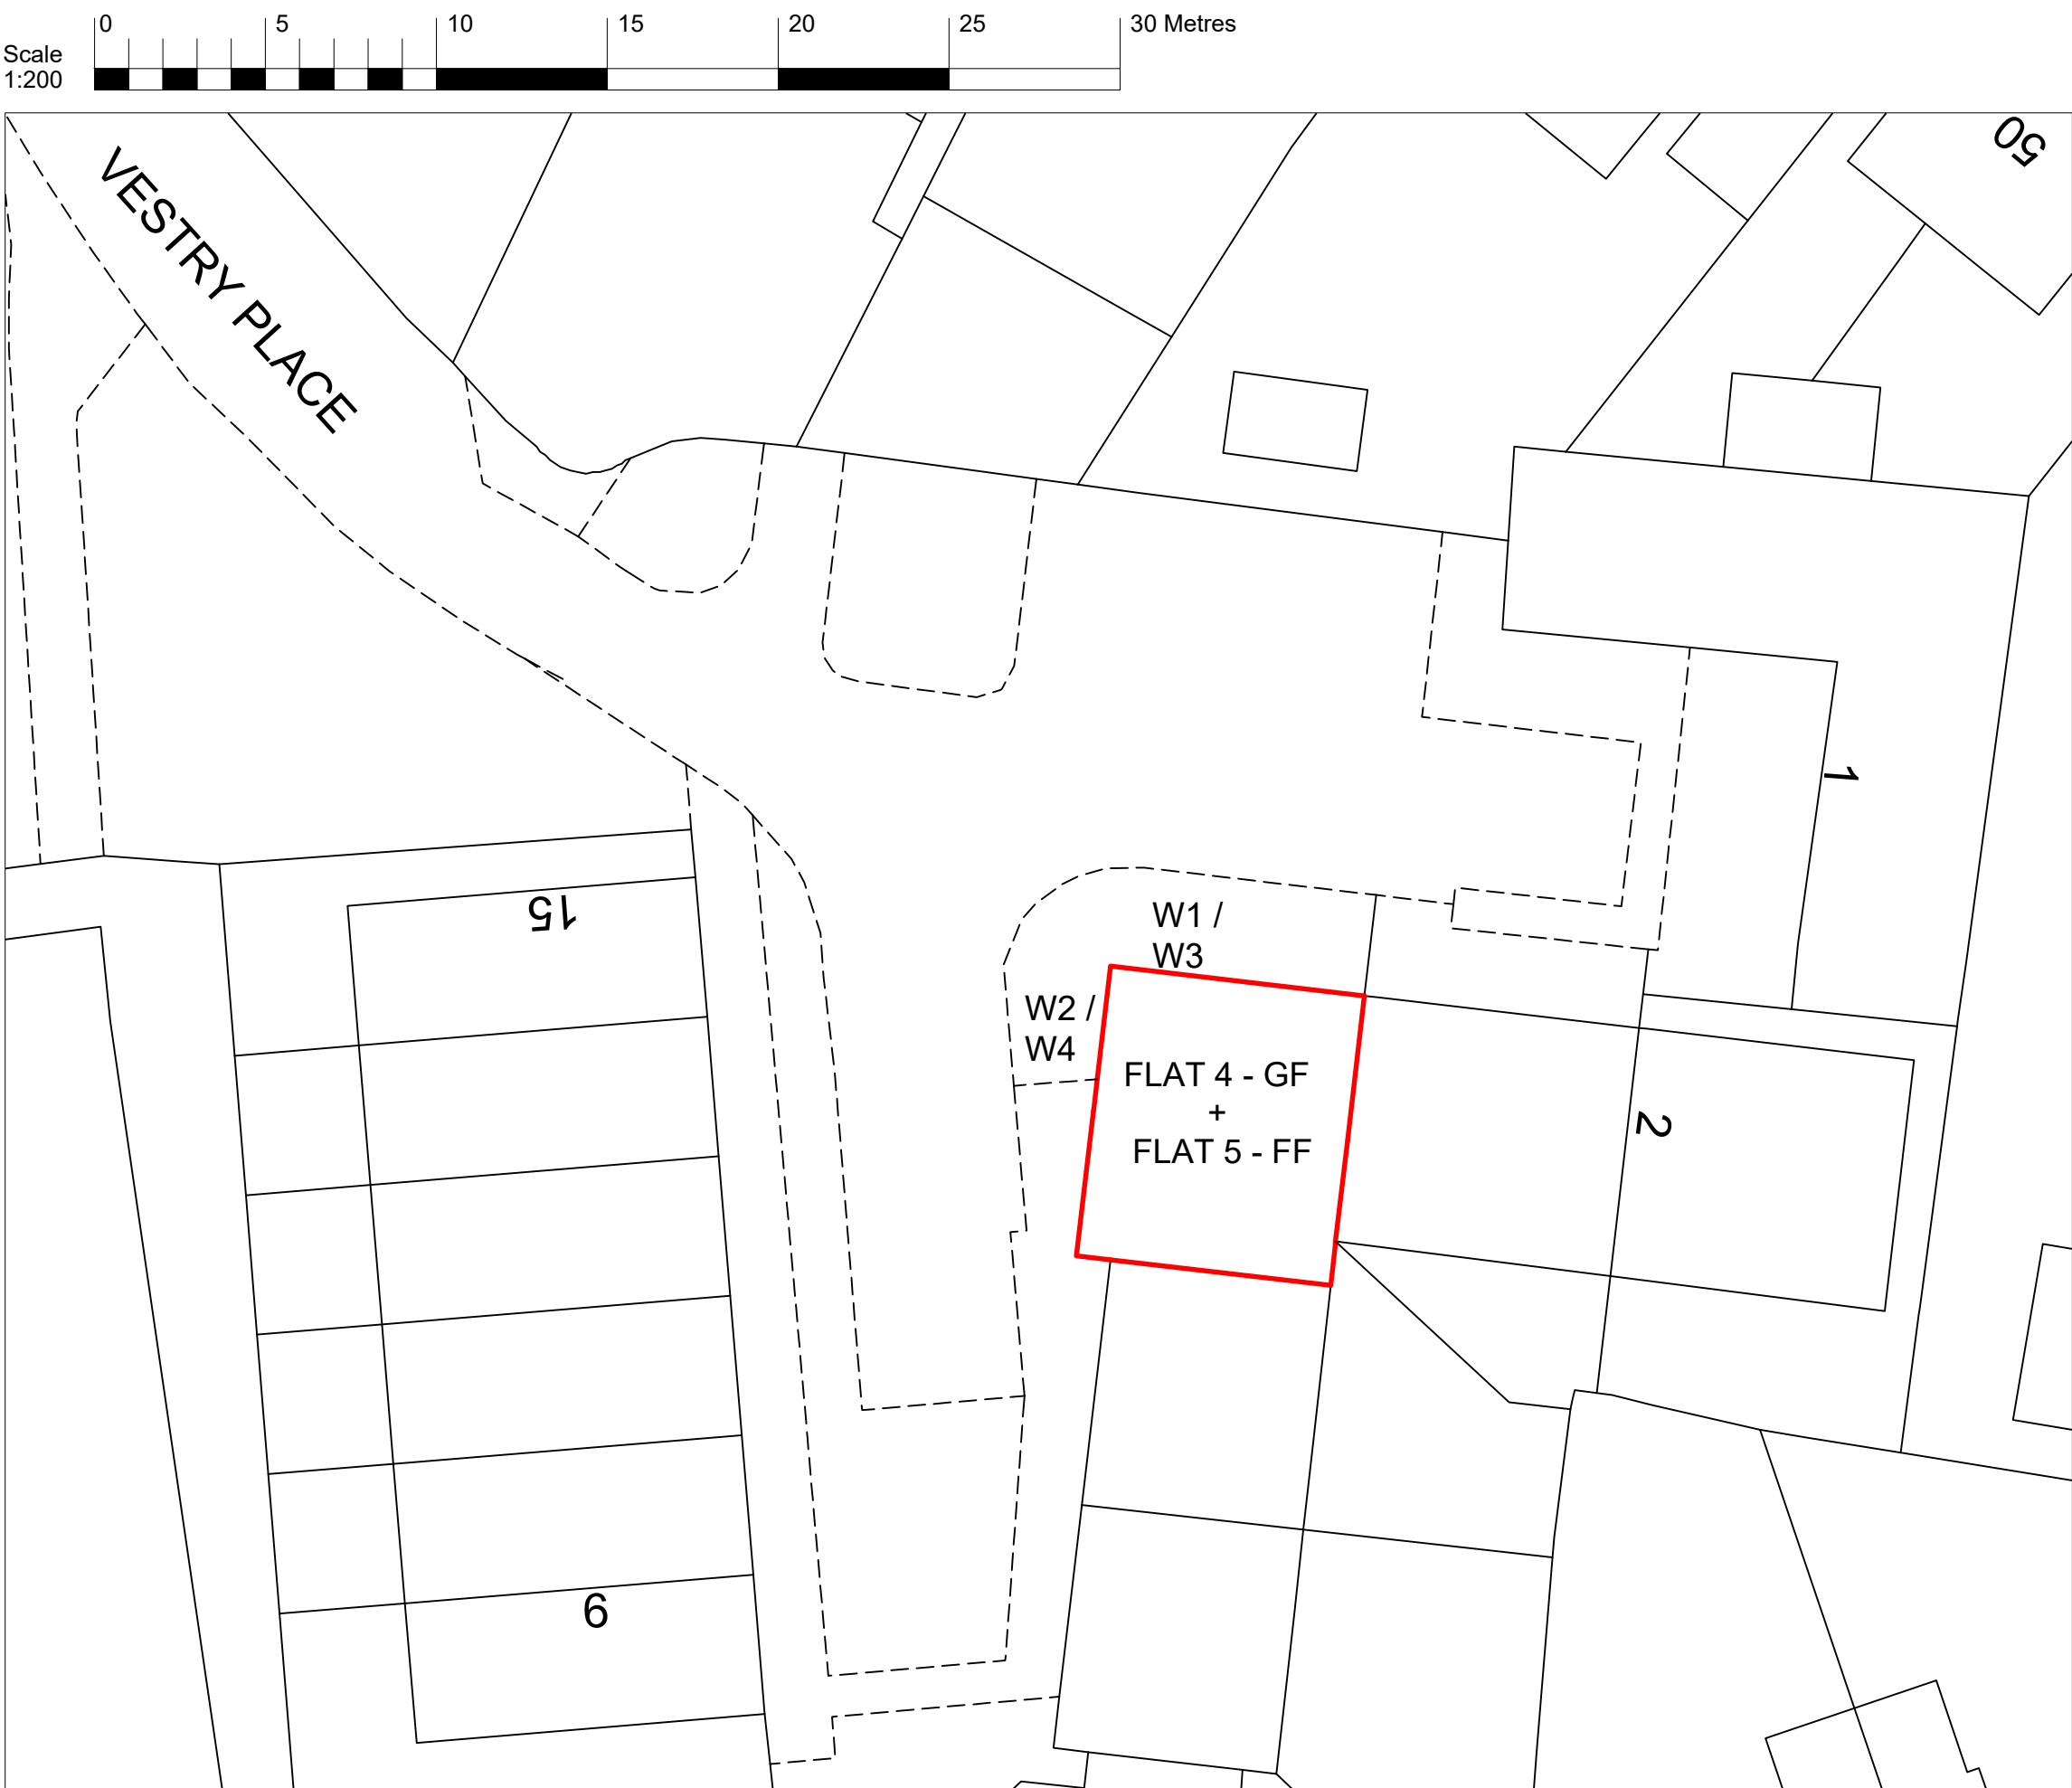

Block Plan
Scale 1:200

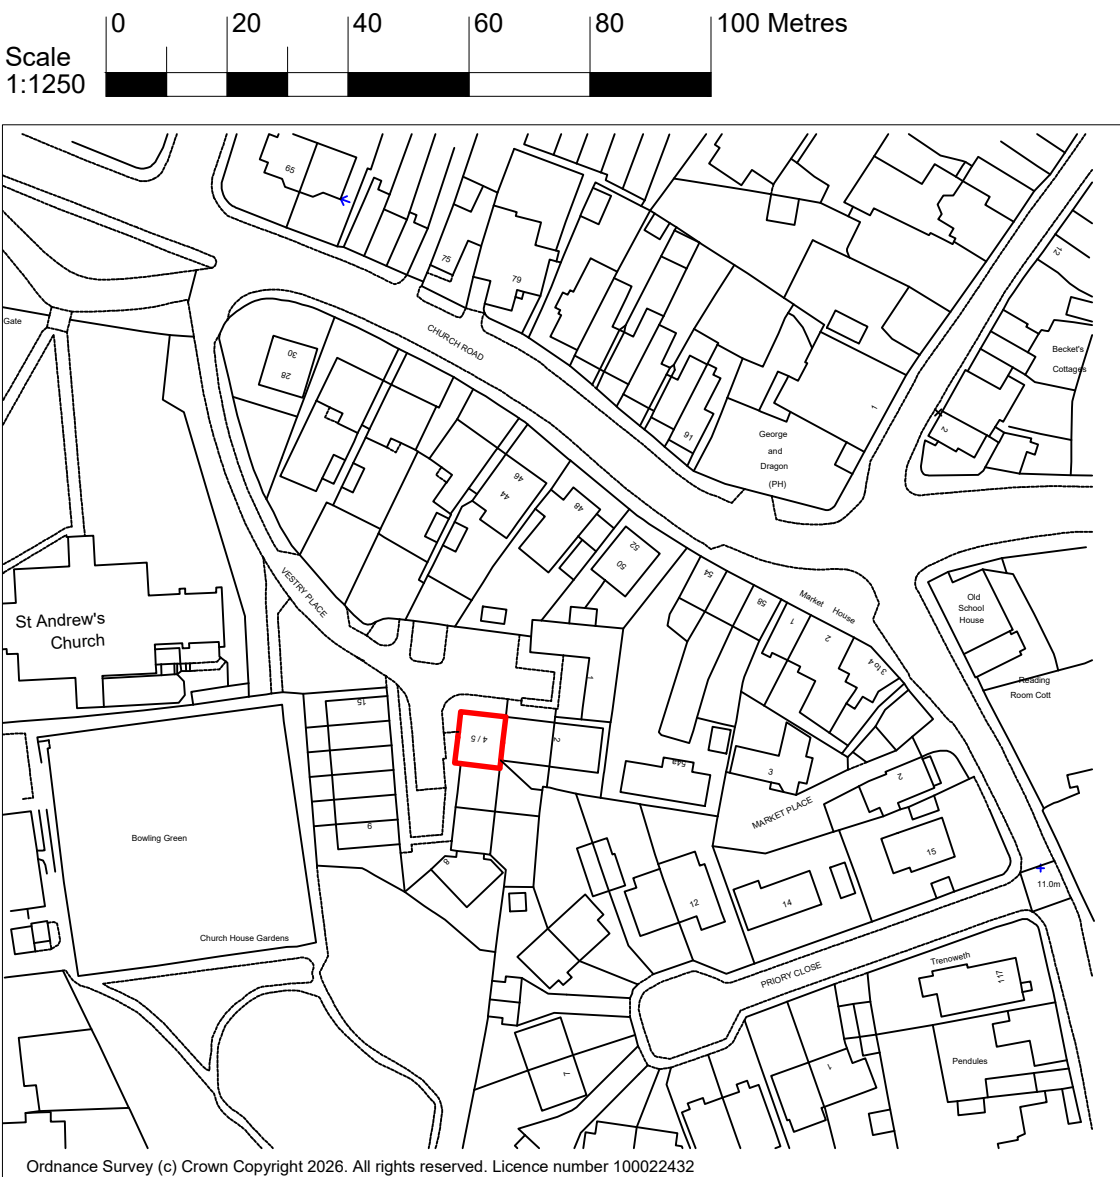

Location Plan
Scale 1:1250

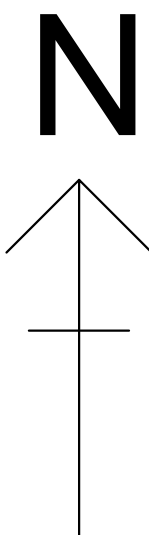

Rev:	Description:	Date:
HORIZON DESIGN ARCHITECTURAL TECHNOLOGY Horizon Design Limited 4 High View Worthing BN13 3DQ 01903 205868 info@horizon-design.co.ukwww.horizon-design.co.uk		
Client:	Worthing Homes	
Project:	Replacement Glazing: Flat 4 / Flat 5 Vestry Place Worthing West Sussex, BN13 1FD	
Drawing title:	Glazing Details, Photos, Location & Block Plans.	
Scale:	1:20 / 1:10 / 1:200 / 1:1250 @ A1	
Date:	28.08.26	Drawn: KWF
Drawing number:	3291-01	Revision: -