

FRONT (NORTH) ELEVATION

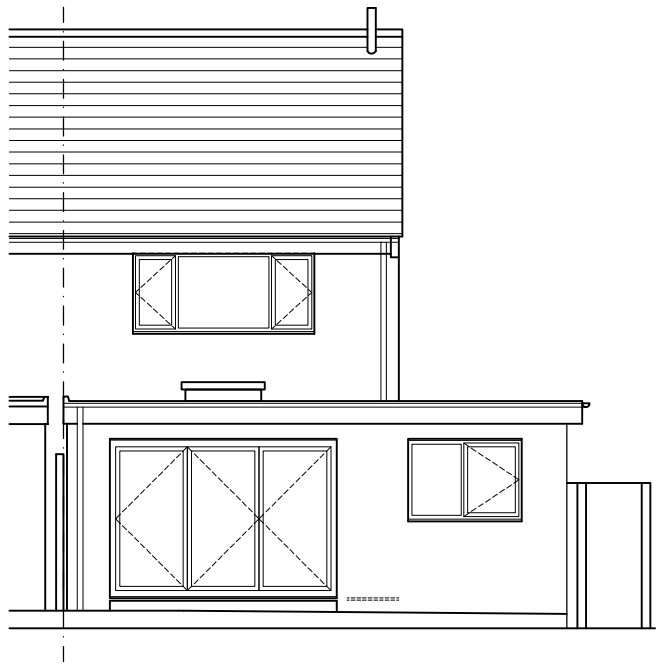

REAR (SOUTH) ELEVATION

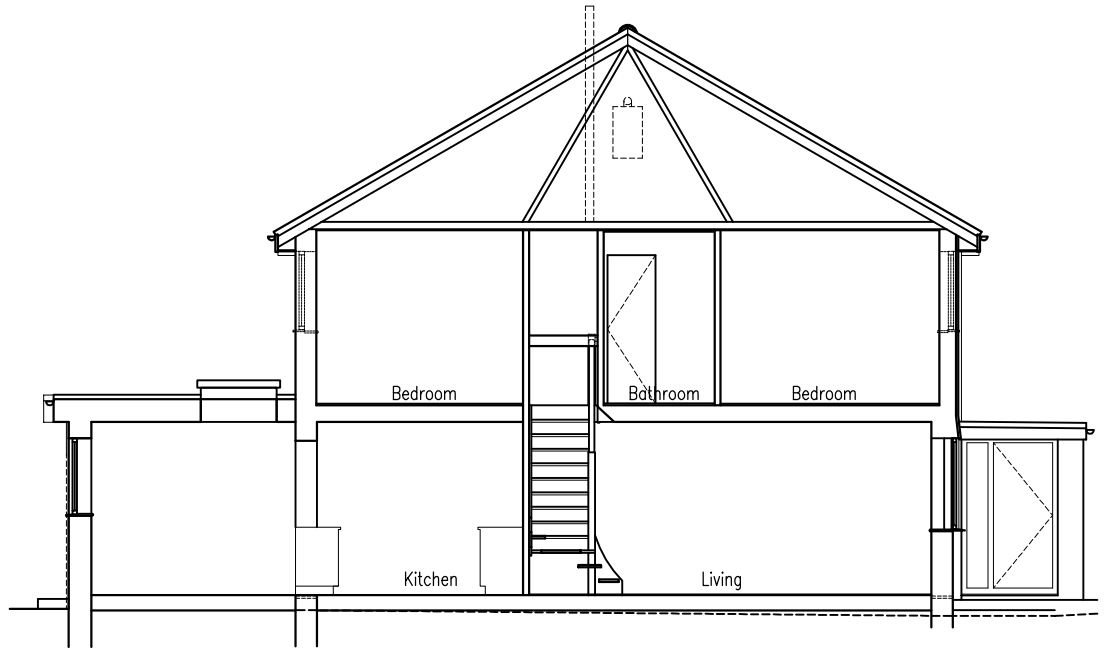

SECTION A : A

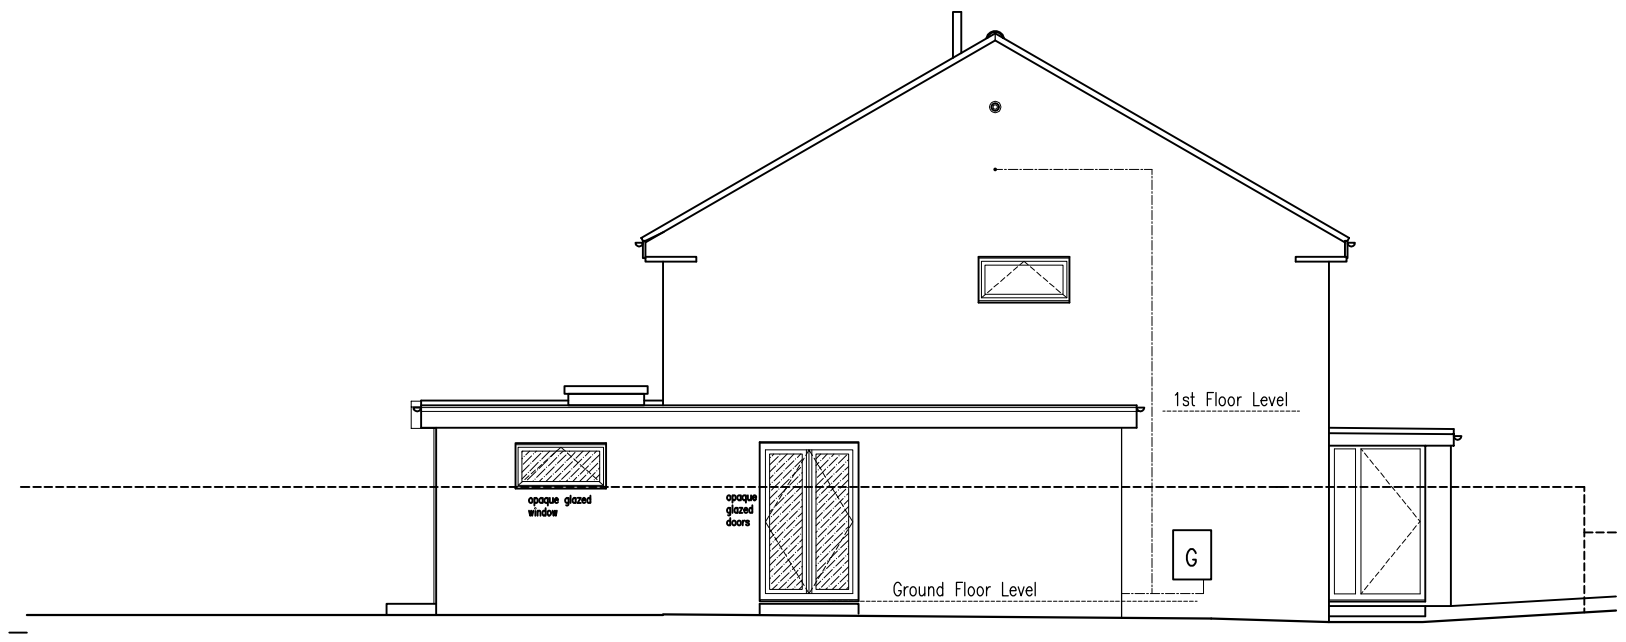

SIDE (EAST) ELEVATION

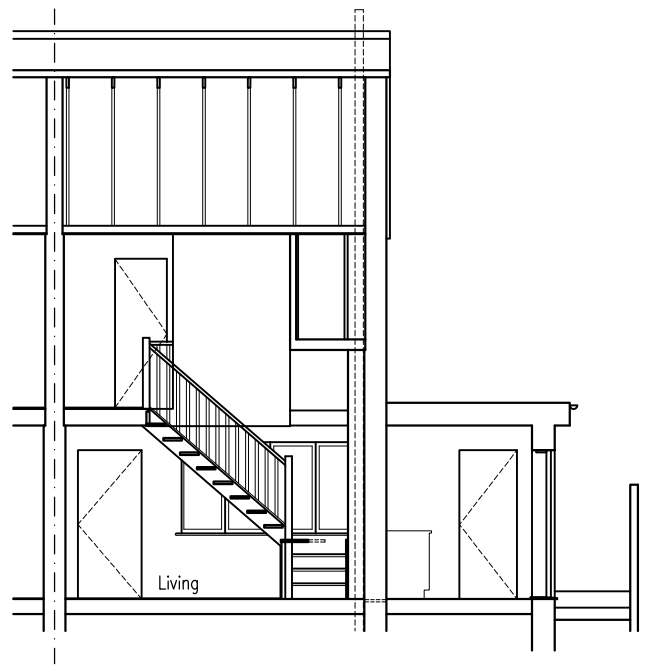

SECTION B : B

10 metres @ 1:100 on A3

1 metre @ 1:100 on A3

rev.	date

These drawings should be approved by Local Authority Building Control or other appropriate checking Authority prior to commencement of the work.

No dimensions to be scaled from this drawing.
All dimensions to be checked on site.
This drawing is copyright.

client
Nigel Jenner

project
1 The Lynchetts
Shoreham by Sea

drawing
Proposed Elevations & Sections

scale 1:100@A3 date 06.07.21

drawn CH

9 Kenton Road
Hove, East Sussex
BN3 4PG
tel: 01273 298217
fax: 01273 298217
e-mail: info@clairehaigharchitects.co.uk

Claire Haigh
Associates Ltd

CH 1082 /005 rev. A