
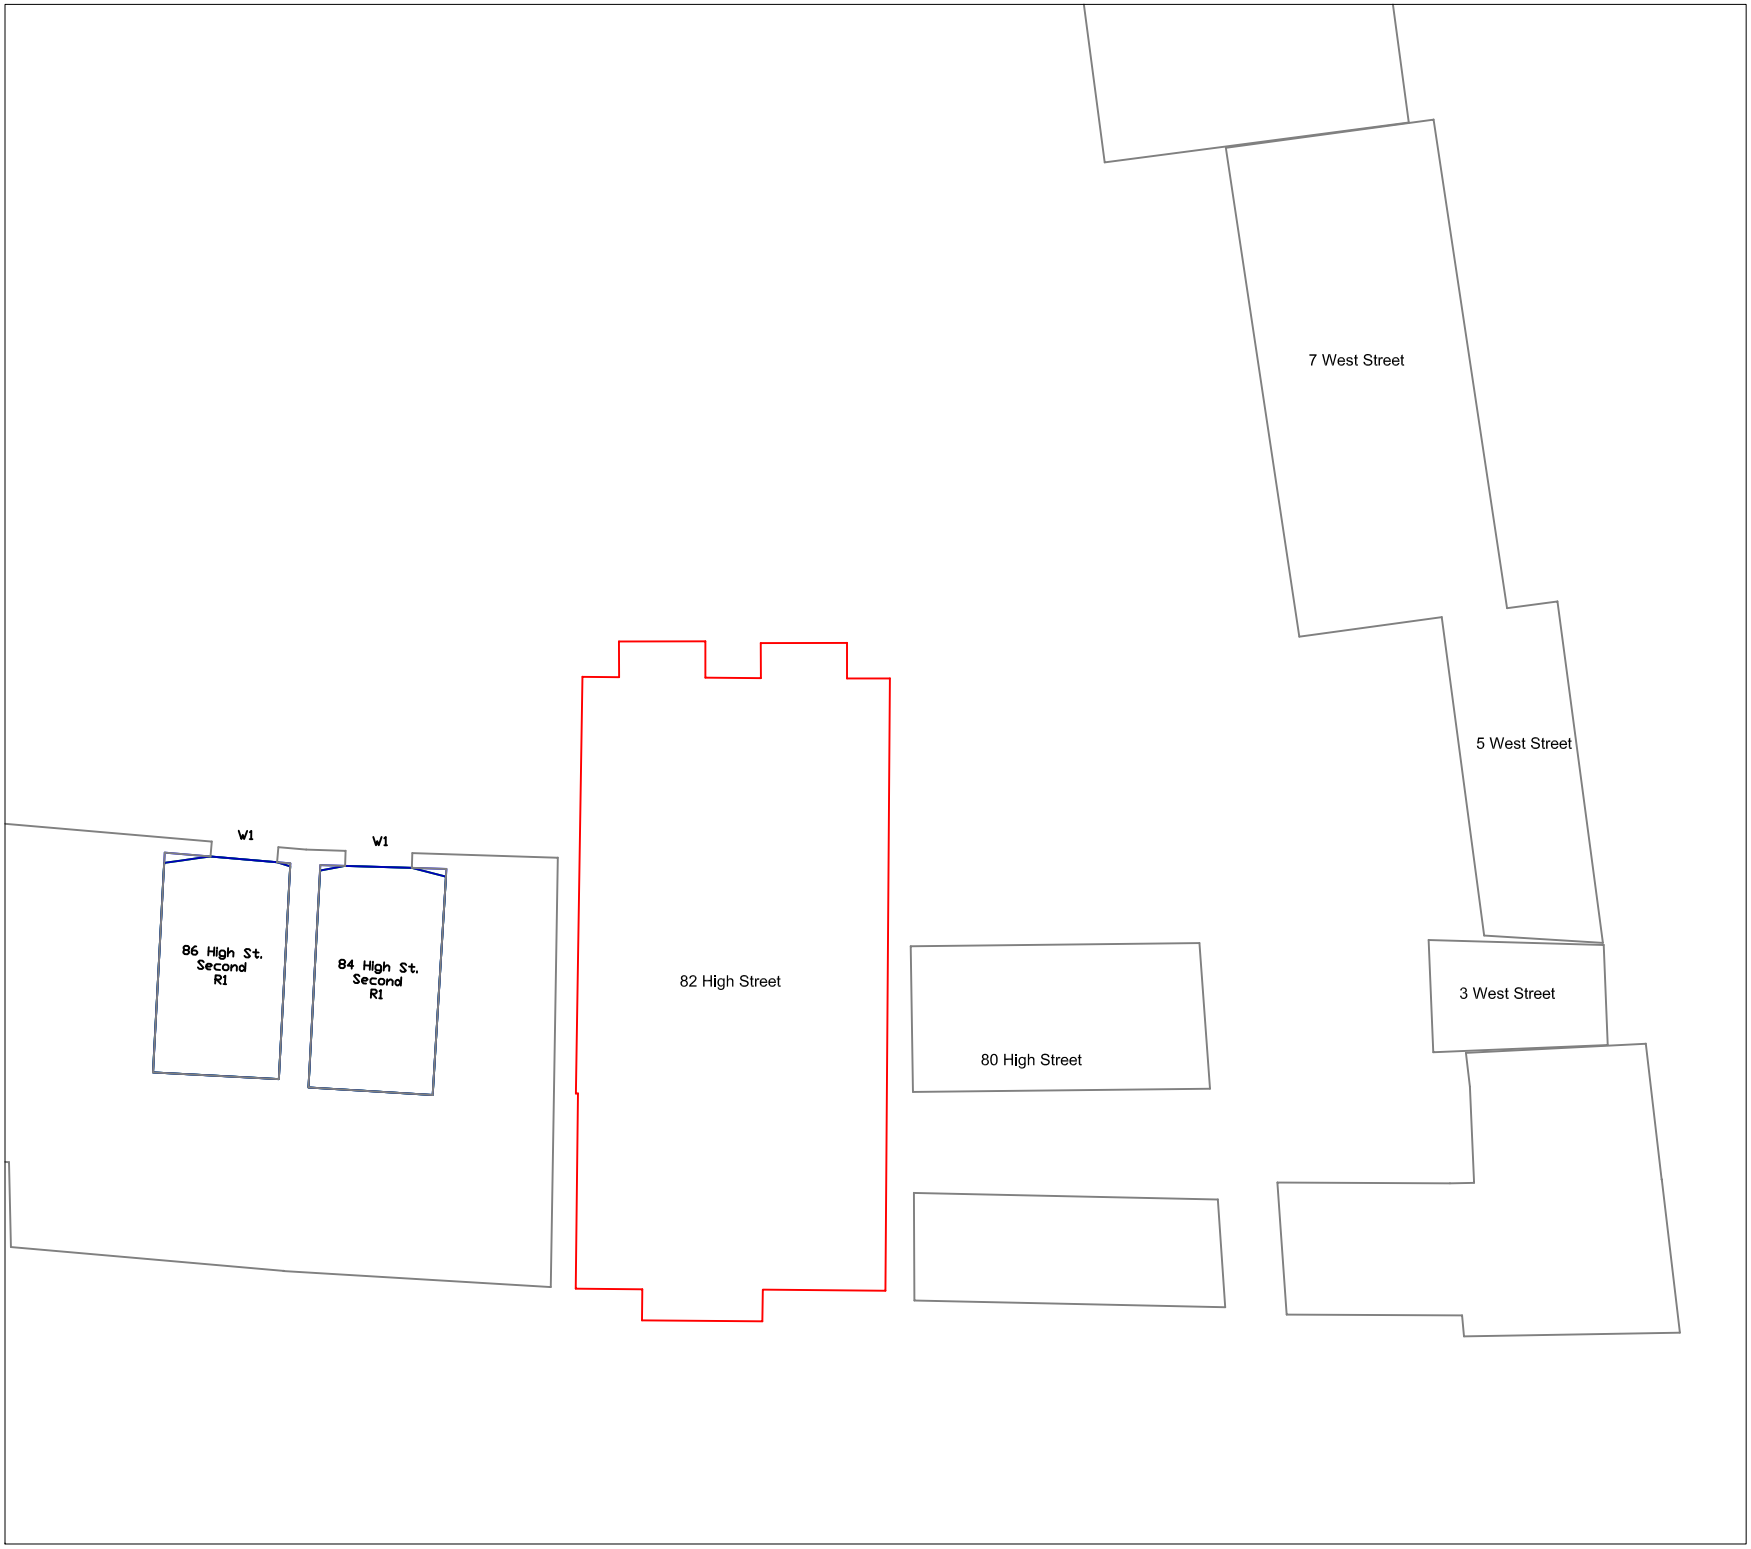


herrington
CONSULTING LIMITED

Unit 6 - Barham Business Park
Elham Valley Road
Canterbury
Kent CT4 6DQ

Tel : 01227 833855
enquiries@herringtonconsulting.co.uk
www.herringtonconsulting.co.uk

Legend

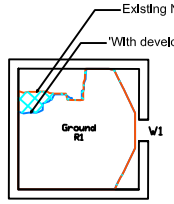

Location Plan



Rev	Description	Date
00	Draft Issue	23/9/15

CLIENT: Paul Craig

PROJECT: High Street, Shoreham by Sea

SCALE	DATE	ANALYST	DRAWN BY
Not to scale	23rd September 2015	RM	RM

DWG REF.	REV.
Room and Window Location Plan	0