ADUR & WORTHING
PLANNING SERVICES
APN | AWDM/ 0040/13
DATE VALID | 18 [illegible] 2012

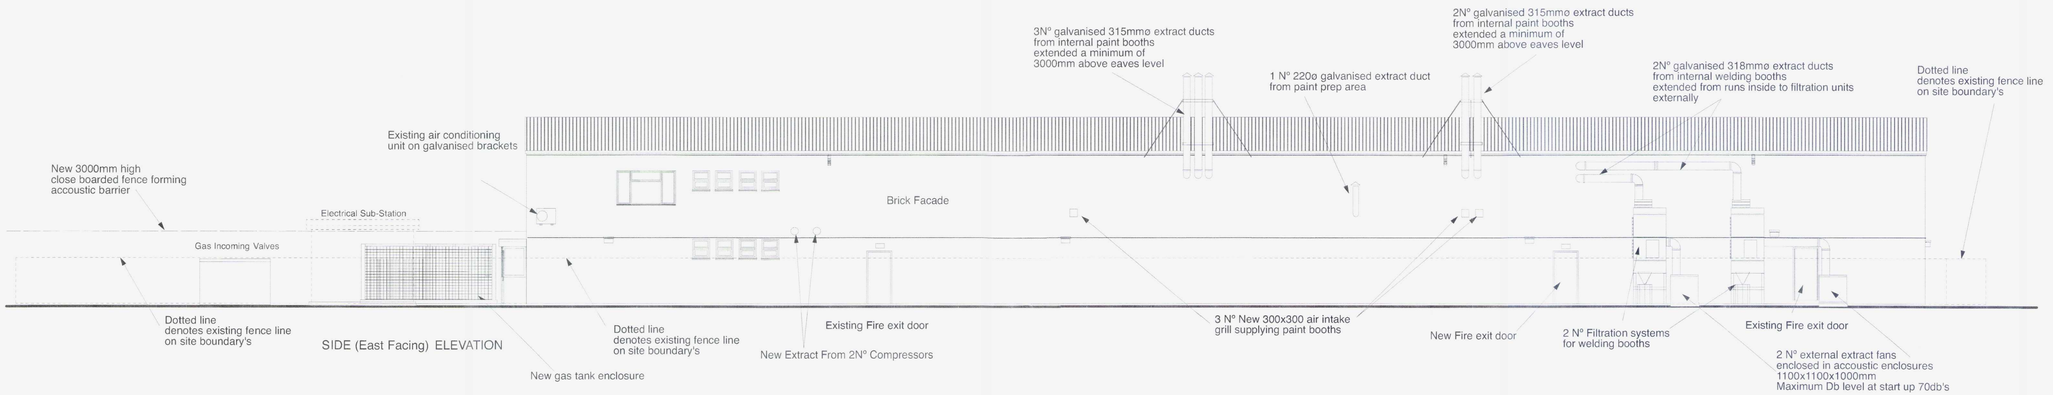

SIDE (East Facing) ELEVATION

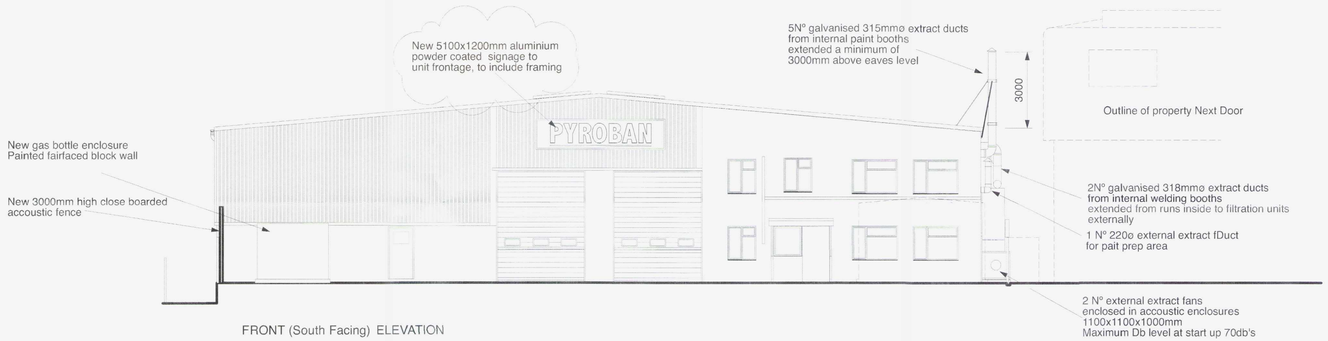

FRONT (South Facing) ELEVATION

1:100 scale @ A1 size
1:200 scale @ A3 size

0 1M 2M 3M 4M 5M 6M 7M 8M 9M 10M 15M 20M

Drawn By: MBD	Client: PYROBAN LTD
Date: OCTOBER 2012	Job Title: FACTORY REMODELLING 23 DOLPHIN ROAD SHOREHAM ON SEA, BN43 6PB
Scale: 1:100	Drawing Title: Front & Side Elevation (showing proposed ducting and extracts) + SIGNAGE
Plot Date: OCTOBER 2012	Dwg. No.: 22010123/ 08 — Issue:
File Name:	

C copyright : MD DESIGN ASSOCIATES 1995
Note:
All dimensions must be checked on site
and not scaled from this drawing.

MD
DESIGN ASSOCIATES
Architects & Designers
15 Swains Close
Tadley, Hants
RG 26 4NF
01189818631