This drawing is the property of GBA Designs Limited.
Copyright is reserved by them and this drawing is issued on the condition that it is not reproduced or copied in part or in whole without their written consent.
Do not scale from this drawing.
All dimensions to be checked on site before commencement of work .
This drawing is to be read in conjunction with specifications and/or other consultants drawings as applicable.

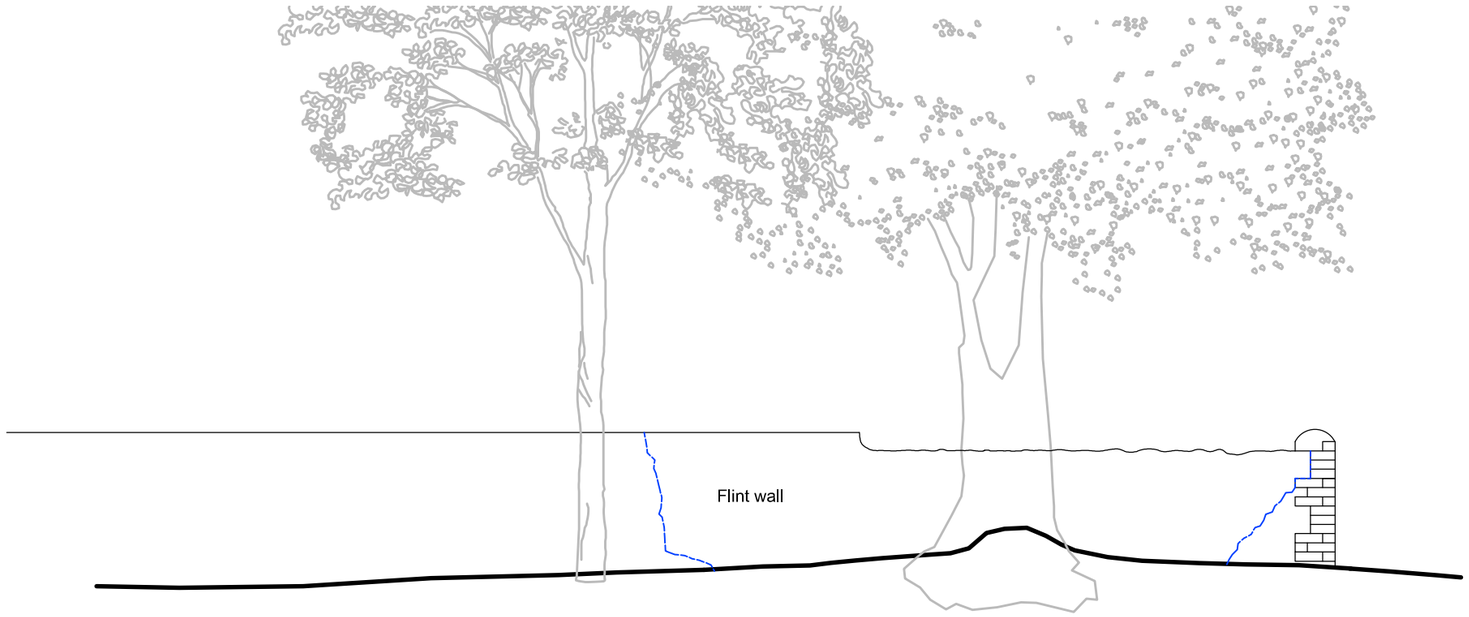

EXISTING ELEVATION outside WALL from GARDEN - SCALE 1:50 @ A3

Larger cracks in flint wall shown dashed. See also photographic report.

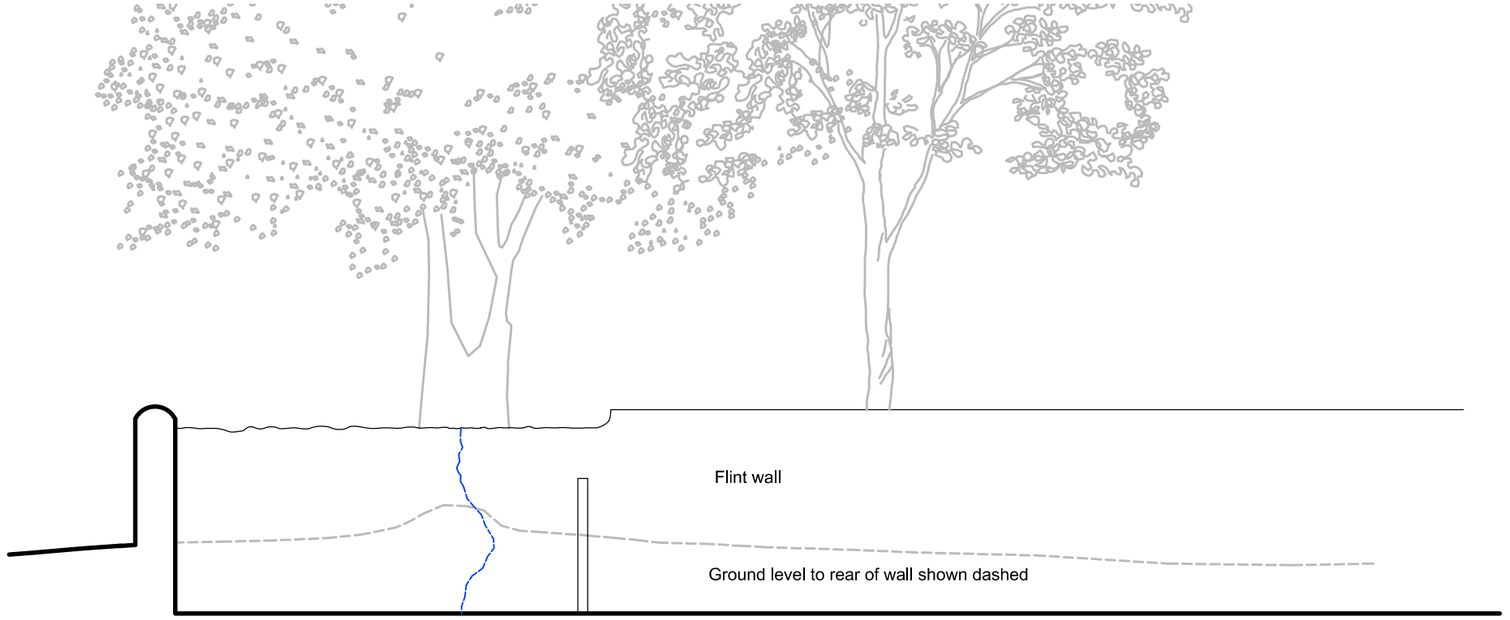

EXISTING ELEVATION inside WALL from REAR TERRACE - SCALE 1:50 @ A3

Larger cracks in flint wall shown dashed. See also photographic report.

1:50

1m 0 1m 2m 3m 4m 5m

REV.	DESCRIPTION	DATE

architectural & interior designers
Suite 18•70 Churchill Square Business Centre•
Kings Hill•Kent•
ME19 4YU•
tel:01732523521 fax:01732523522 email:info@gbadesigns.com

proposed development at:

THE BULL
Goring Street
Worthing BN12 5AR

Existing Elevations to Wall

SCALE	DATE:	DWG NO.
1:50@A3	May 2025	2493-007